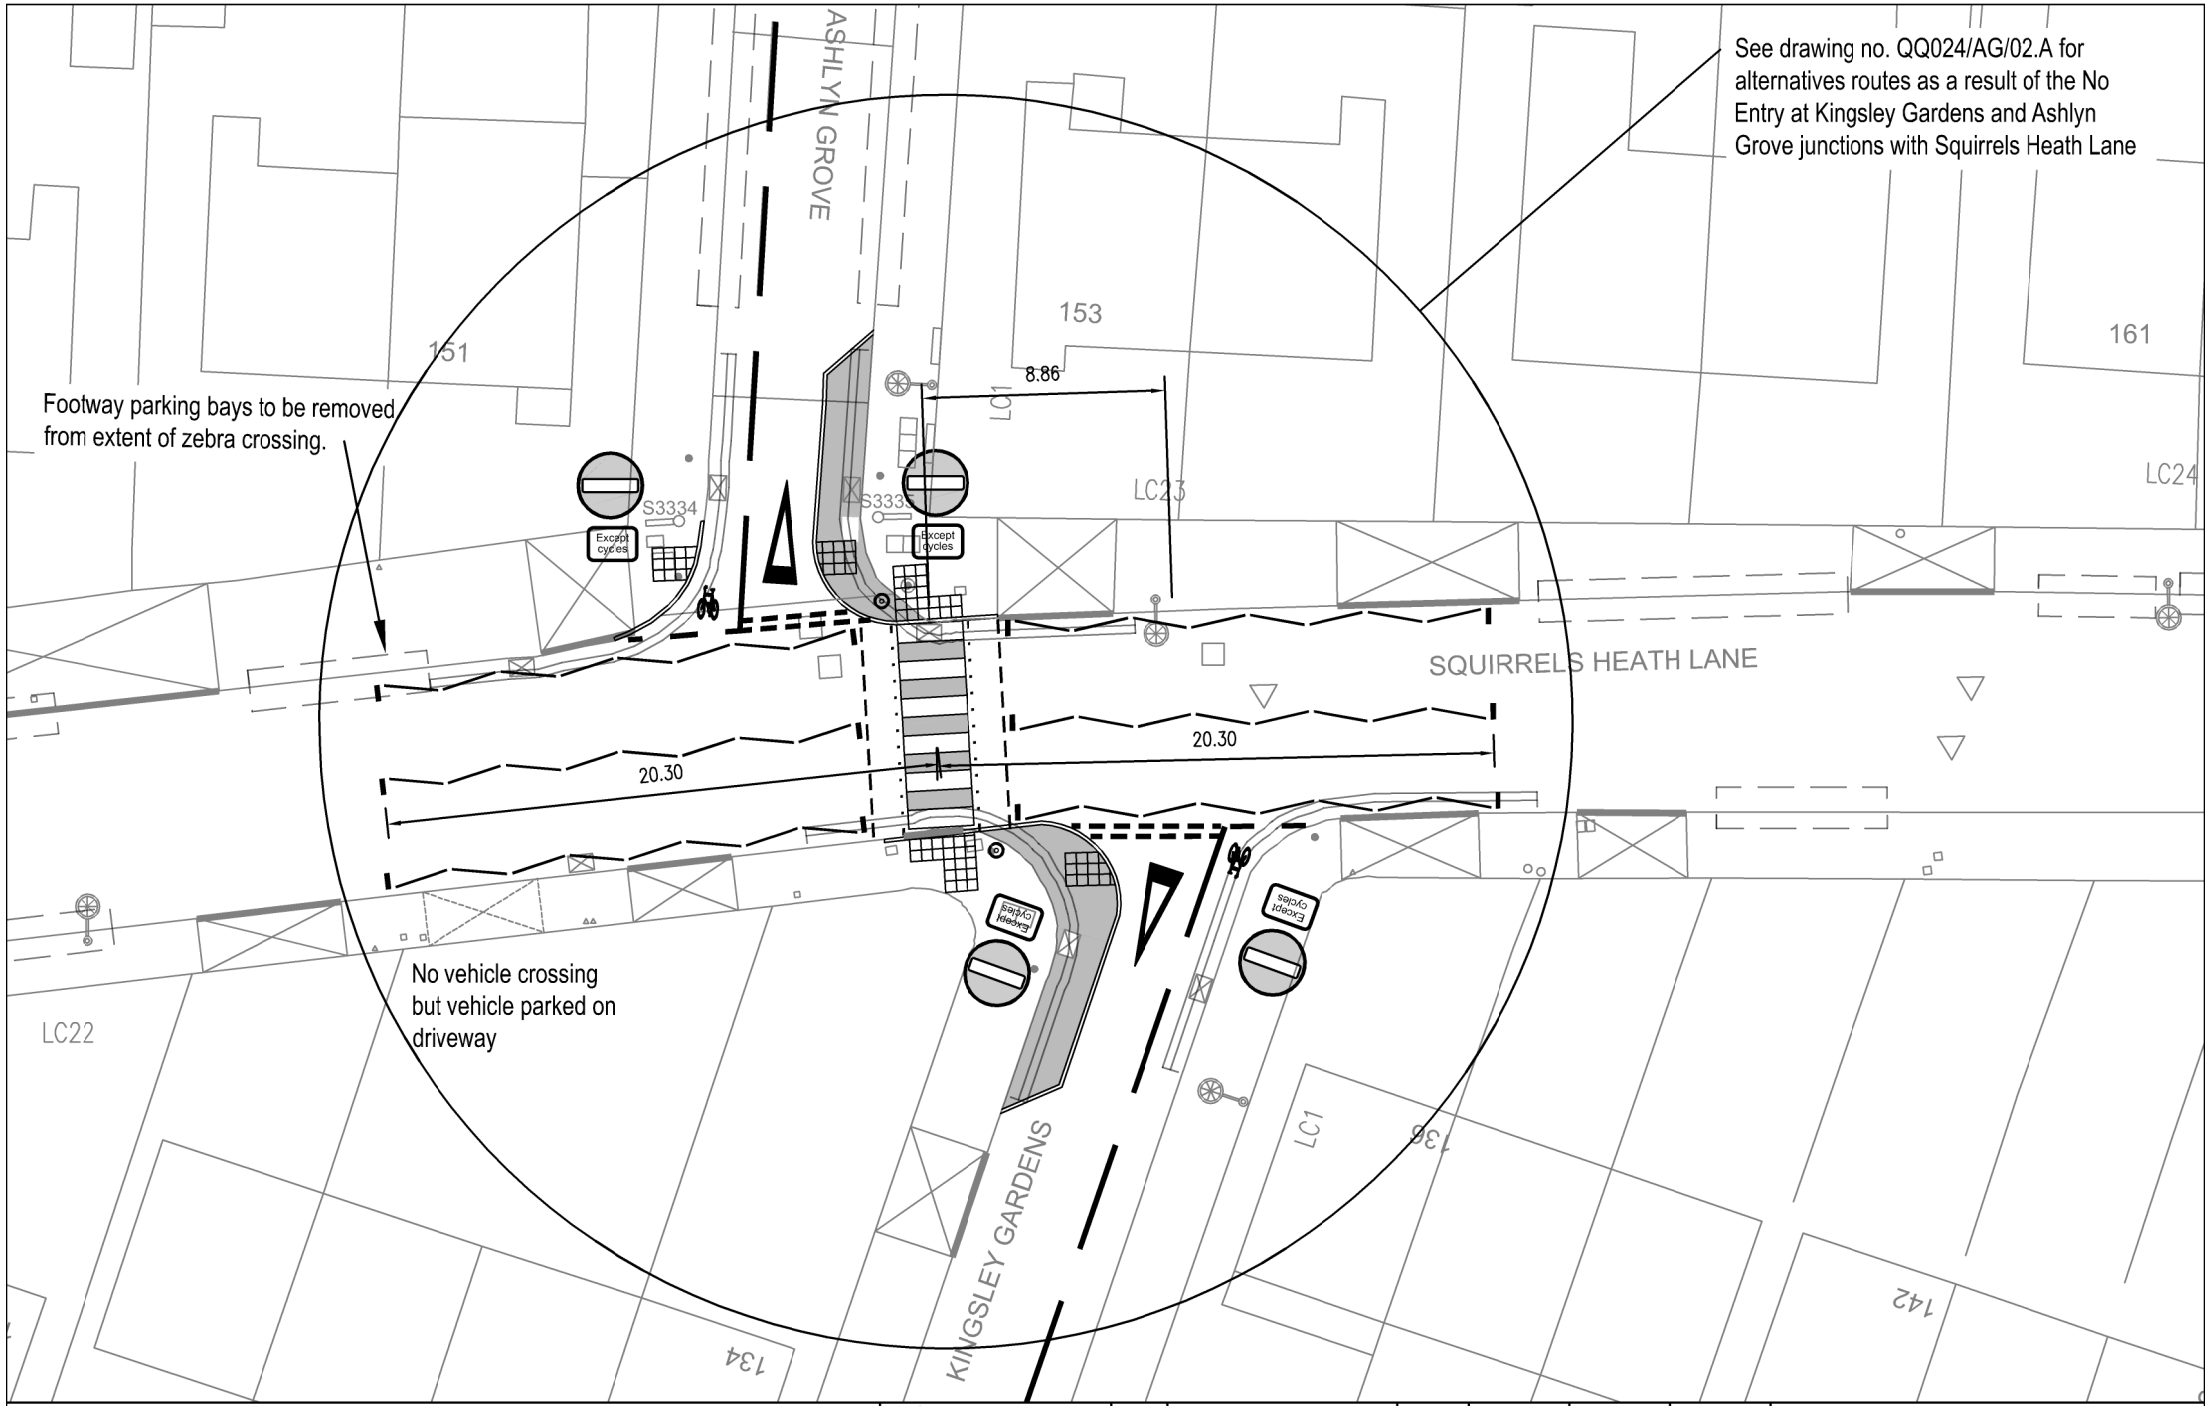

Existing vehicle crossing access to driveway

Notes
Zebra crossing with no entry at junctions for motor vehicles.
Footway built out in side roads.
Side roads remain two-way for all vehicles.

Havering LONDON BOROUGH

This drawing belongs to The London Borough of Havering. Neither the whole nor any part thereof may be reproduced without prior written permission. Based upon Ordnance Survey Mapping with the permission of the Controller of Her Majesty's Stationery Office ©Crown copyright. Unauthorised reproduction infringes Crown copyright and may lead to prosecution or civil proceedings. London Borough of Havering 100024327

REVISION	AMENDMENT	DATE
A	Public consultation	19.12.17

DRAWN BY NC	CHECKED BY TQ	APPROVED BY MP
PURPOSE: OI		DRAFT / ISSUE
DWG No: QQ024/AG/01		REV: A
DATE: 19.12.17		SCALE AT A3: 1:200 & NTS

JOB TITLE
Ardleigh Green J&I School
School Crossing Patrol Site

DRAWING TITLE
Proposed Zebra Crossing on Squirrels Heath Lane
Between Ashlyn Grove and Kingsley Gardens