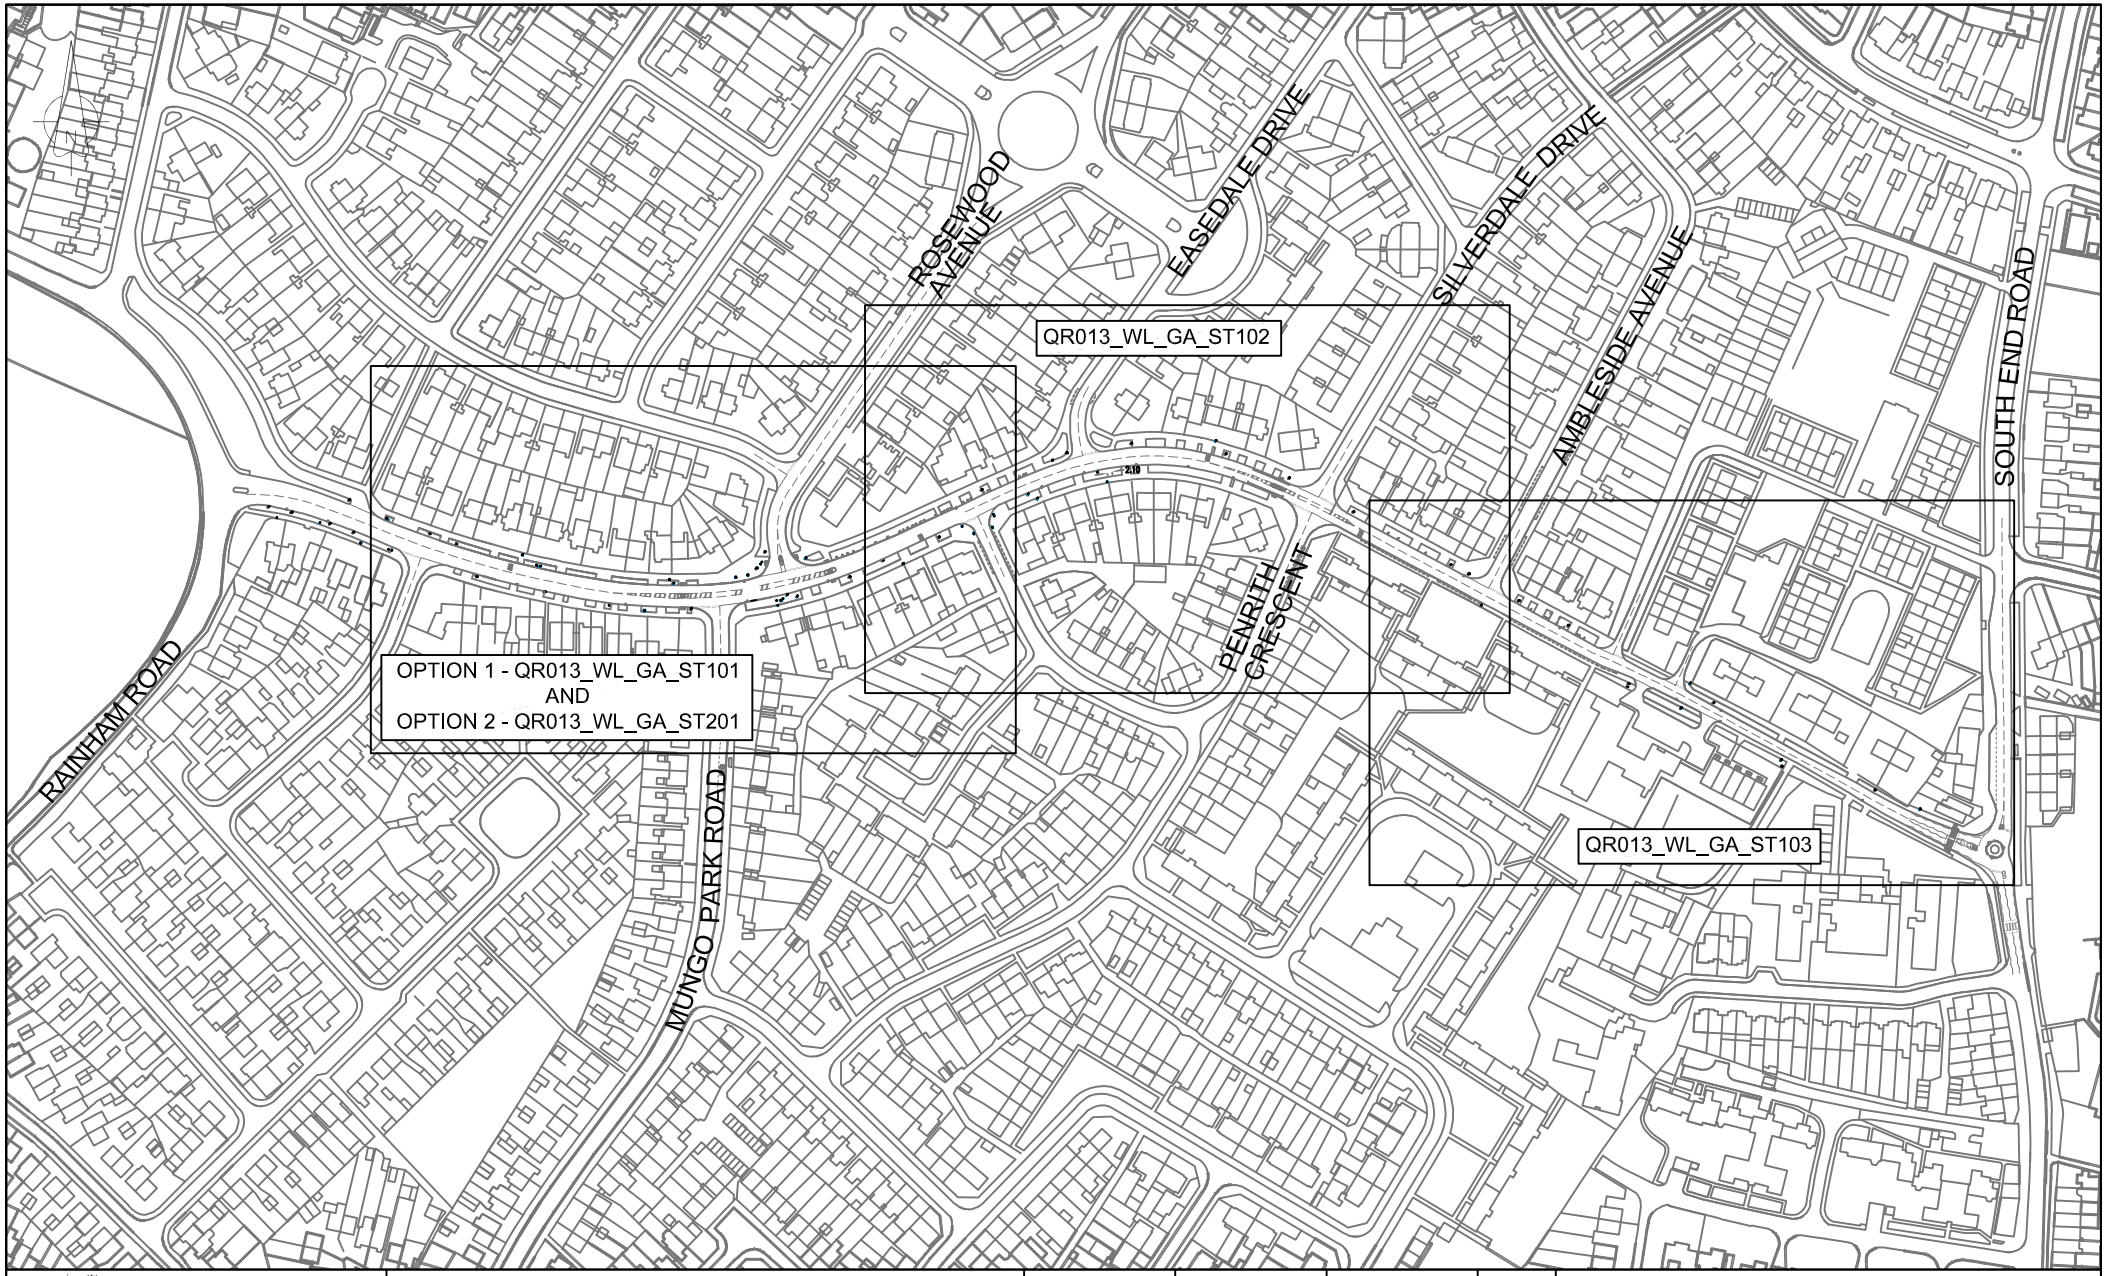

Havering
LONDON BOROUGH

©COPYRIGHT
This drawing belongs to The London Borough of Havering. Neither the whole nor any part thereof may be reproduced without prior written permission.

Based upon Ordnance Survey Mapping with the permission of the Controller of Her Majesty's Stationery Office ©Crown copyright. Unauthorised reproduction infringes Crown copyright and may lead to prosecution or civil proceedings, London Borough of Havering 100024327

JOB TITLE
WOOD LANE TRAFFIC CALMING MEASURES
SPEED TABLES

DRAWING TITLE
LOCATION PLAN

DRAWN BY	CHECKED BY	APPROVED BY
RP	TQ	MLP

SCALE (AT A4 SIZE)	DATE	
N.T.S.	07.09.18	■ DRAFT / ■ ISSUE

DRAWING No: QR013_WL_GA_ST100
REVISION: 0

PURPOSE: PROPOSAL

REVISION	AMENDMENT	DATE