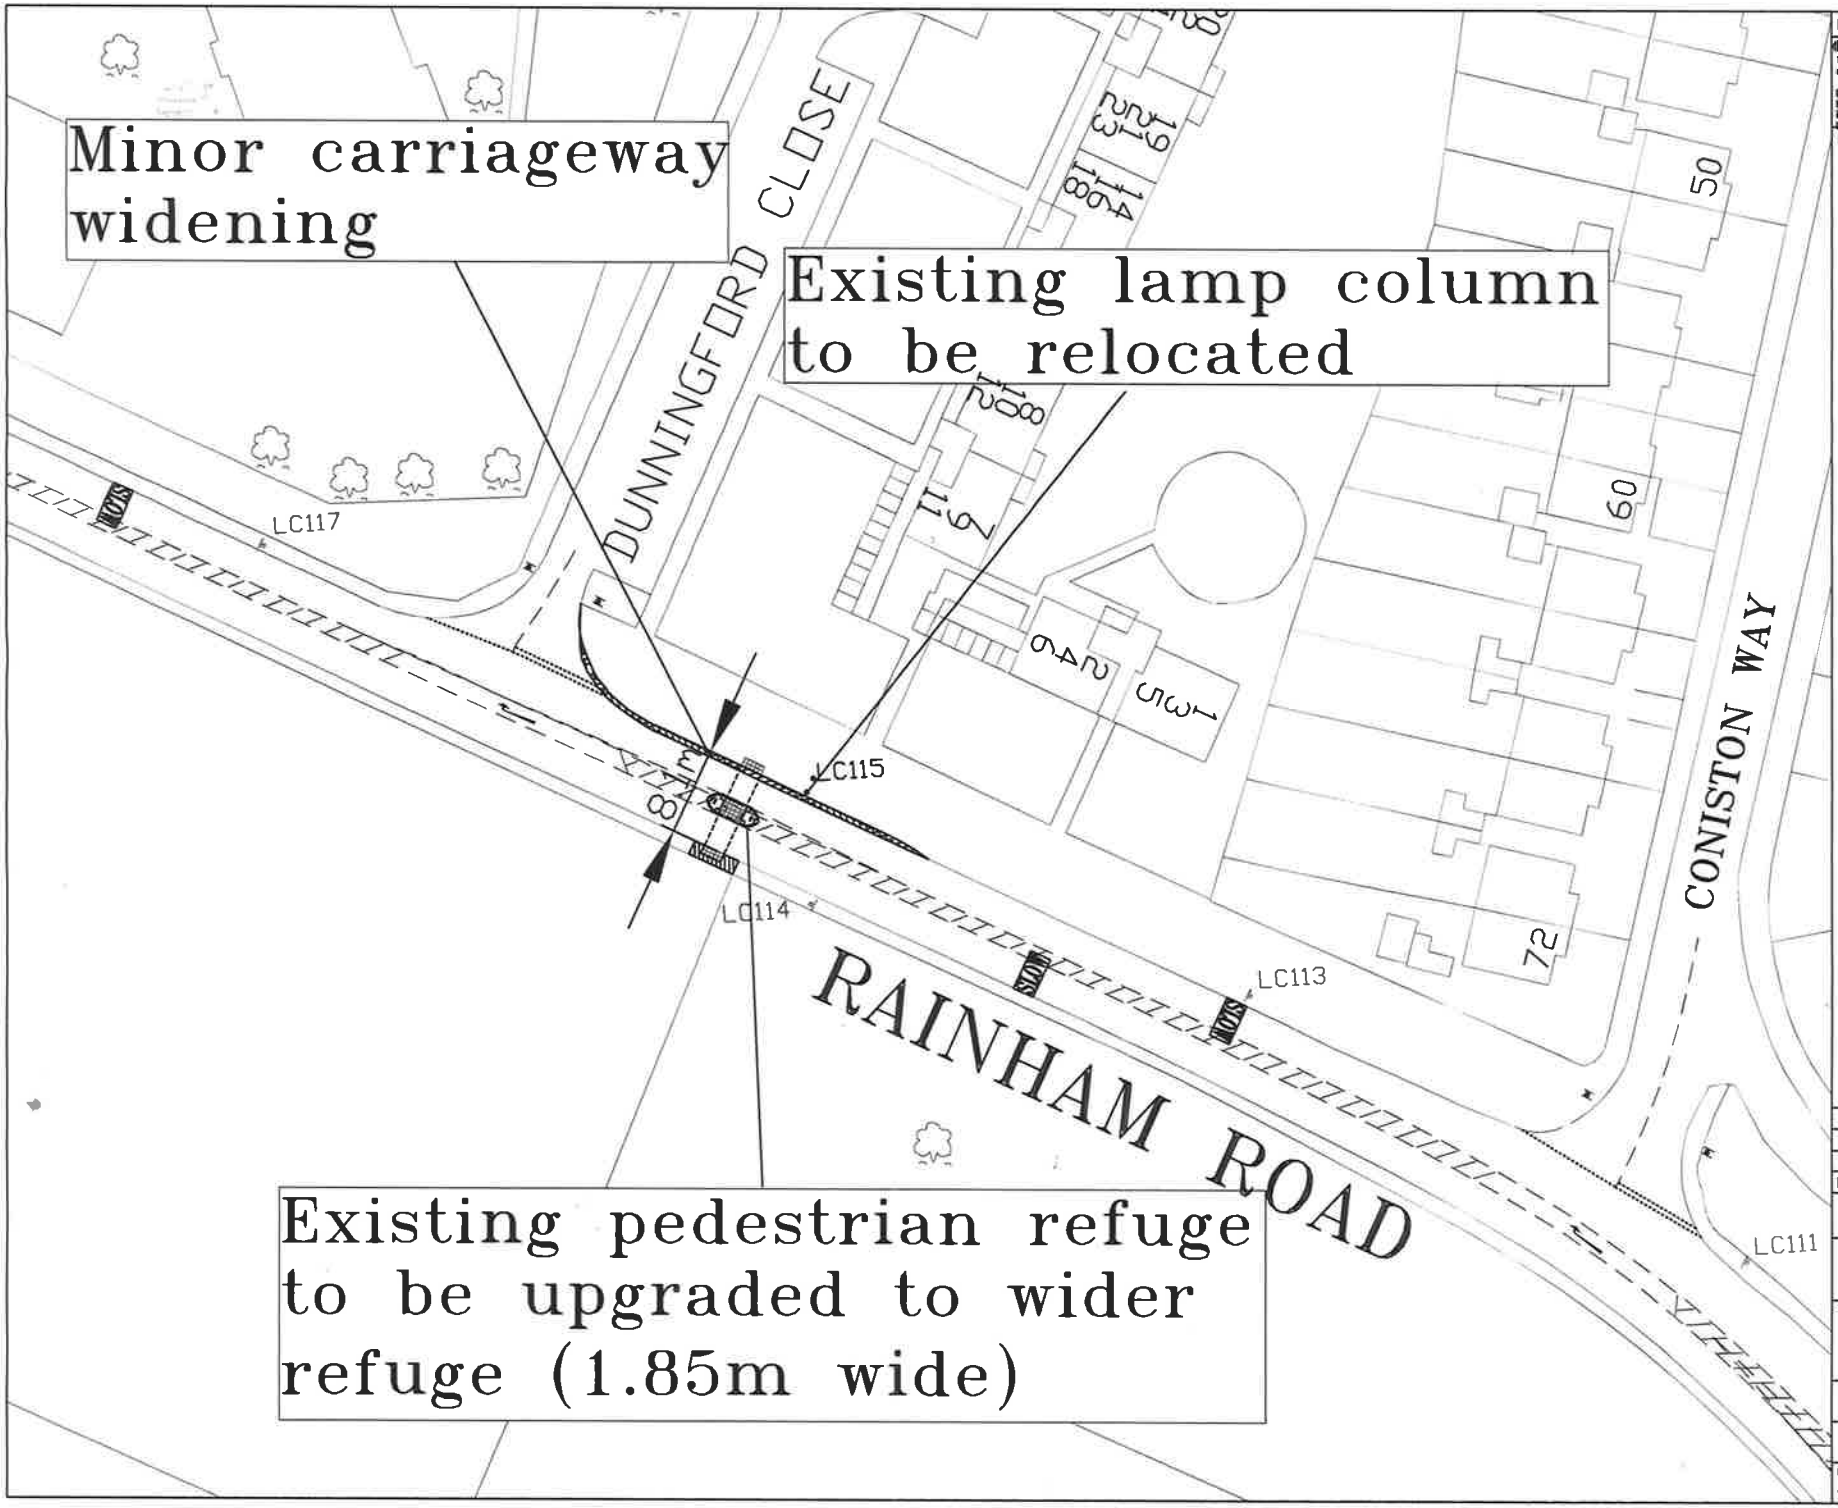

PURPOSE –
©COPYRIGHT
This drawing belongs to The London Borough of Havering. Neither the whole nor any part thereof may be reproduced without prior written permission.
Based upon Ordnance Survey Mapping with the permission of the Controller of Her Majesty's Stationery Office © Crown copyright. Unauthorised reproduction infringes Crown copyright and may lead to prosecution or civil proceedings. London Borough of Havering. 100024327

NOTES

REVISION	AMENDMENT	DATE

Havering
LONDON BOROUGH

JOB TITLE
RAINHAM ROAD
BY DUNNINGFORD CLOSE

DRAWING TITLE
EXISTING PEDESTRIAN REFUGE
TO BE UPGRADED

DRAWN BY	CHECKED BY	APPROVED BY
VS	VS	MP
SCALE (AT A3)	DATE	DRAFT / ISSUE
NTS	SEP 19	

DRAWING No QS004/1 REVISION –

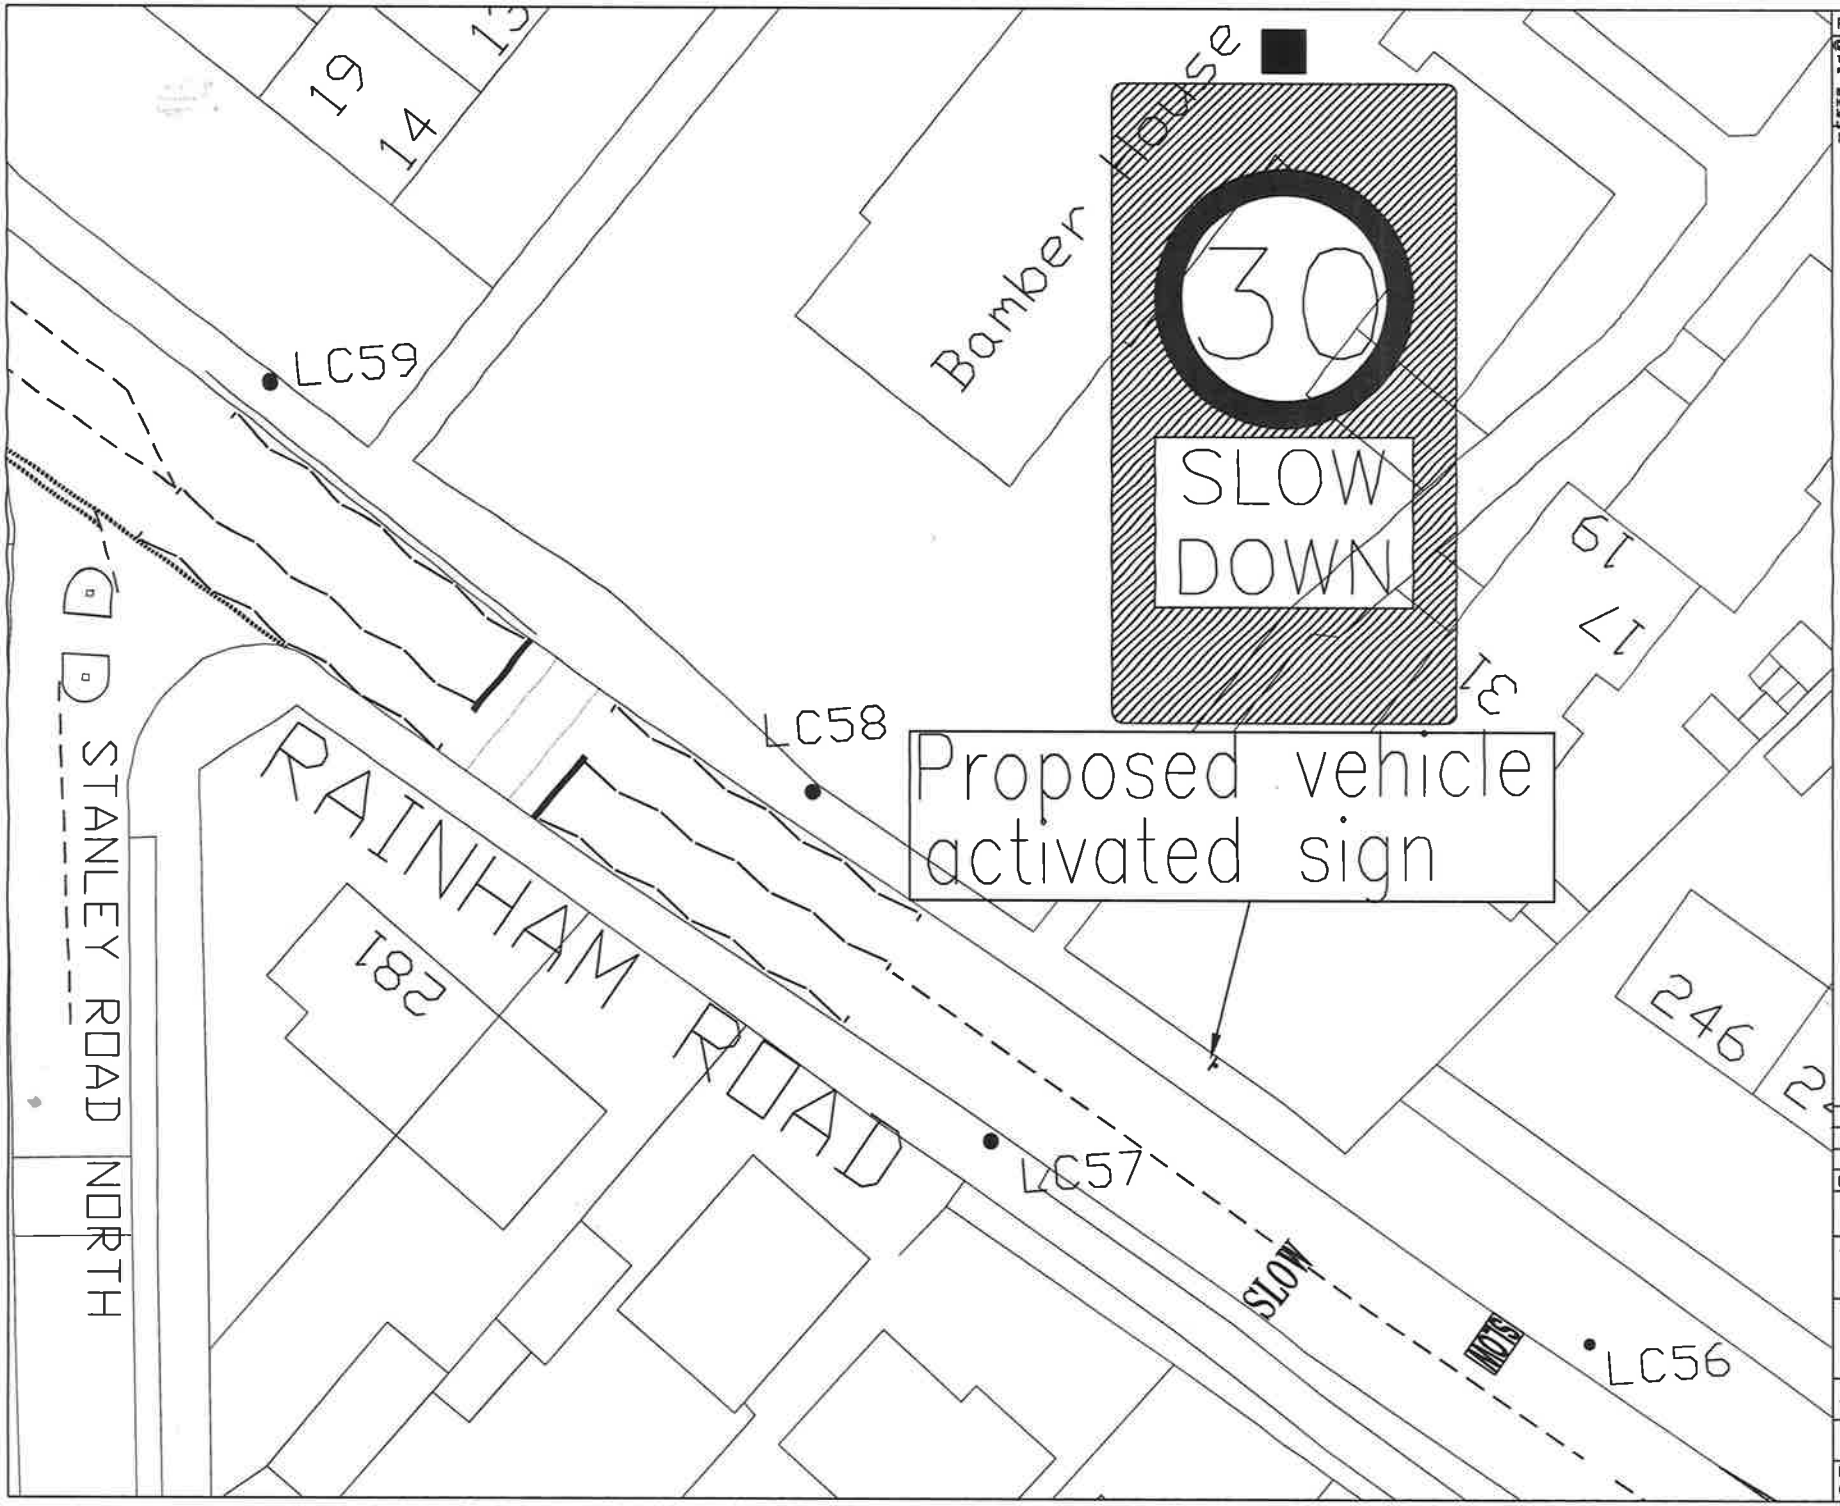

PURPOSE –

©COPYRIGHT
This drawing belongs to The London Borough of Havering. Neither the whole nor any part thereof may be reproduced without prior written permission.

Based upon Ordnance Survey Mapping with the permission of the Controller of Her Majesty's Stationery Office © Crown copyright. Unauthorised reproduction infringes Crown copyright and may lead to prosecution or civil proceedings. London Borough of Havering. 100024327.

NOTES

REVISION	AMENDMENT	DATE

Havering
LONDON BOROUGH

JOB TITLE
RAINHAM ROAD
COLLISION REDUCTION PROGRAMME

DRAWING TITLE
PROPOSED
SAFETY IMPROVEMENTS

DRAWN BY	CHECKED BY	APPROVED BY
VS	VS	MP
SCALE (AT A3)	DATE	DRAFT / ISSUE
NTS	SEP 19	
DRAWING No		REVISION
QS004/2		–

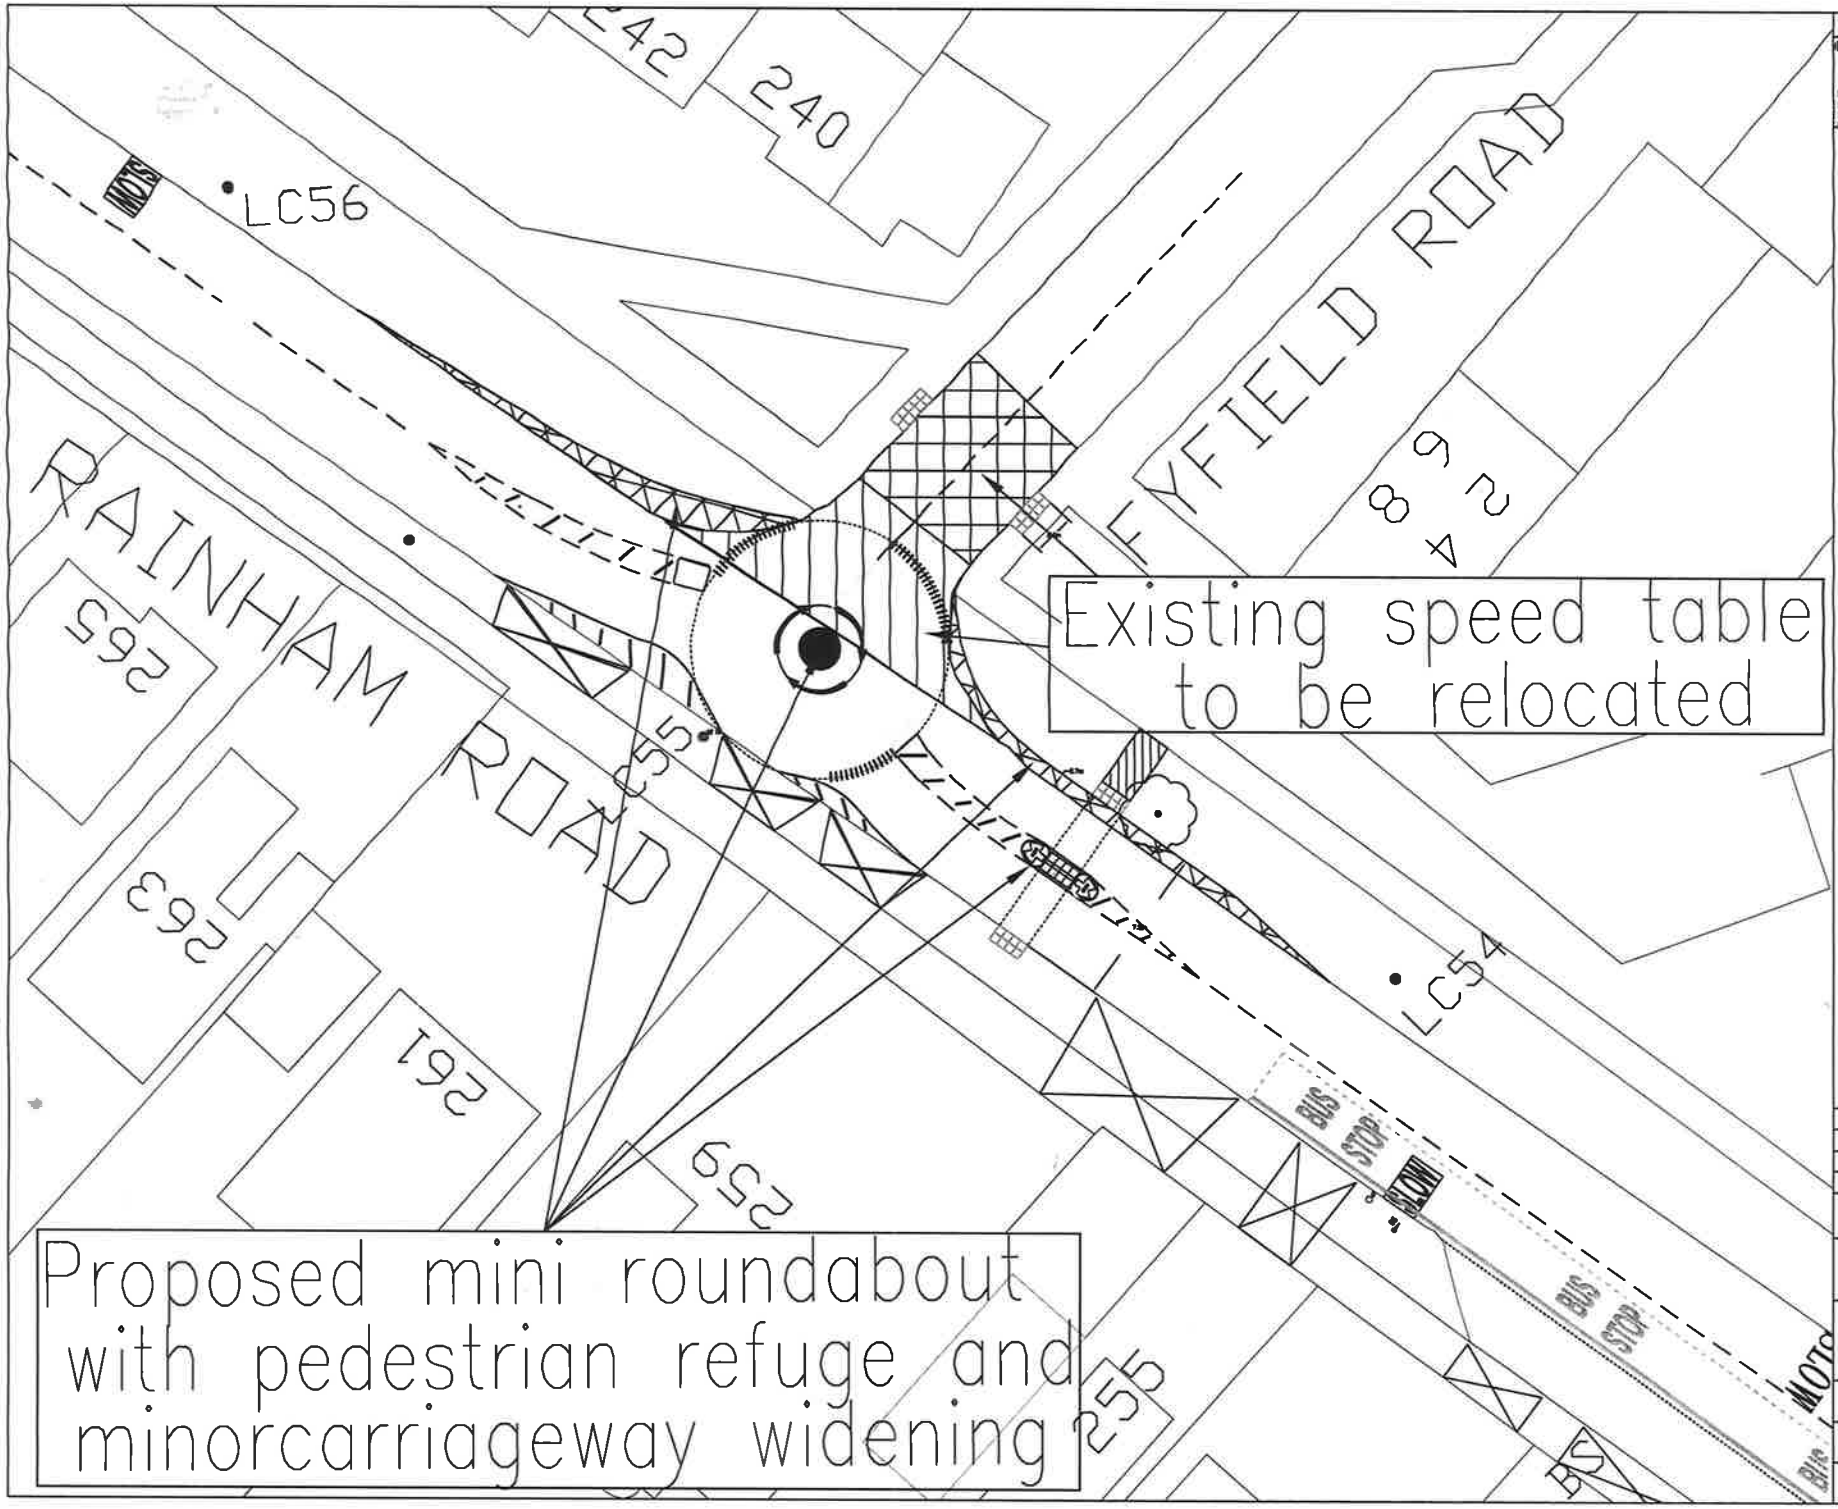

PURPOSE –

©COPYRIGHT
This drawing belongs to The London Borough of Havering. Neither the whole nor any part thereof may be reproduced without prior written permission.

Based upon Ordnance Survey Mapping with the permission of the Controller of Her Majesty's Stationery Office © Crown copyright. Unauthorised reproduction infringes Crown copyright and may lead to prosecution or civil proceedings. London Borough of Havering 100034327.

NOTES

REVISION	AMENDMENT	DATE

Havering LONDON BOROUGH

JOB TITLE
RAINHAM ROAD
COLLISION REDUCTION PROGRAMME

DRAWING TITLE
PROPOSED
SAFETY IMPROVEMENTS

DRAWN BY	CHECKED BY	APPROVED BY
VS	VS	MP
SCALE (AT A3)	DATE	■ DRAFT
NTS	SEP 19	■ ISSUE

DRAWING No QS004/3 REVISION –

PURPOSE –

©COPYRIGHT
This drawing belongs to The London Borough of Havering. Neither the whole nor any part thereof may be reproduced without prior written permission.

Based upon Ordnance Survey Mapping with the permission of the Controller of Her Majesty's Stationery Office © Crown copyright. Unauthorised reproduction infringes Crown copyright and may lead to prosecution or civil proceedings. London Borough of Havering. 100024327

NOTES

REVISION	AMENDMENT	DATE

Havering
LONDON BOROUGH

JOB TITLE
RAINHAM ROAD
COLLISION REDUCTION PROGRAMME

DRAWING TITLE
PROPOSED
SAFETY IMPROVEMENTS

DRAWN BY	CHECKED BY	APPROVED BY
VS	VS	MP
SCALE (AT A3)	DATE	■ DRAFT
NTS	SEP 19	■ ISSUE

DRAWING No QS004/4 REVISION –