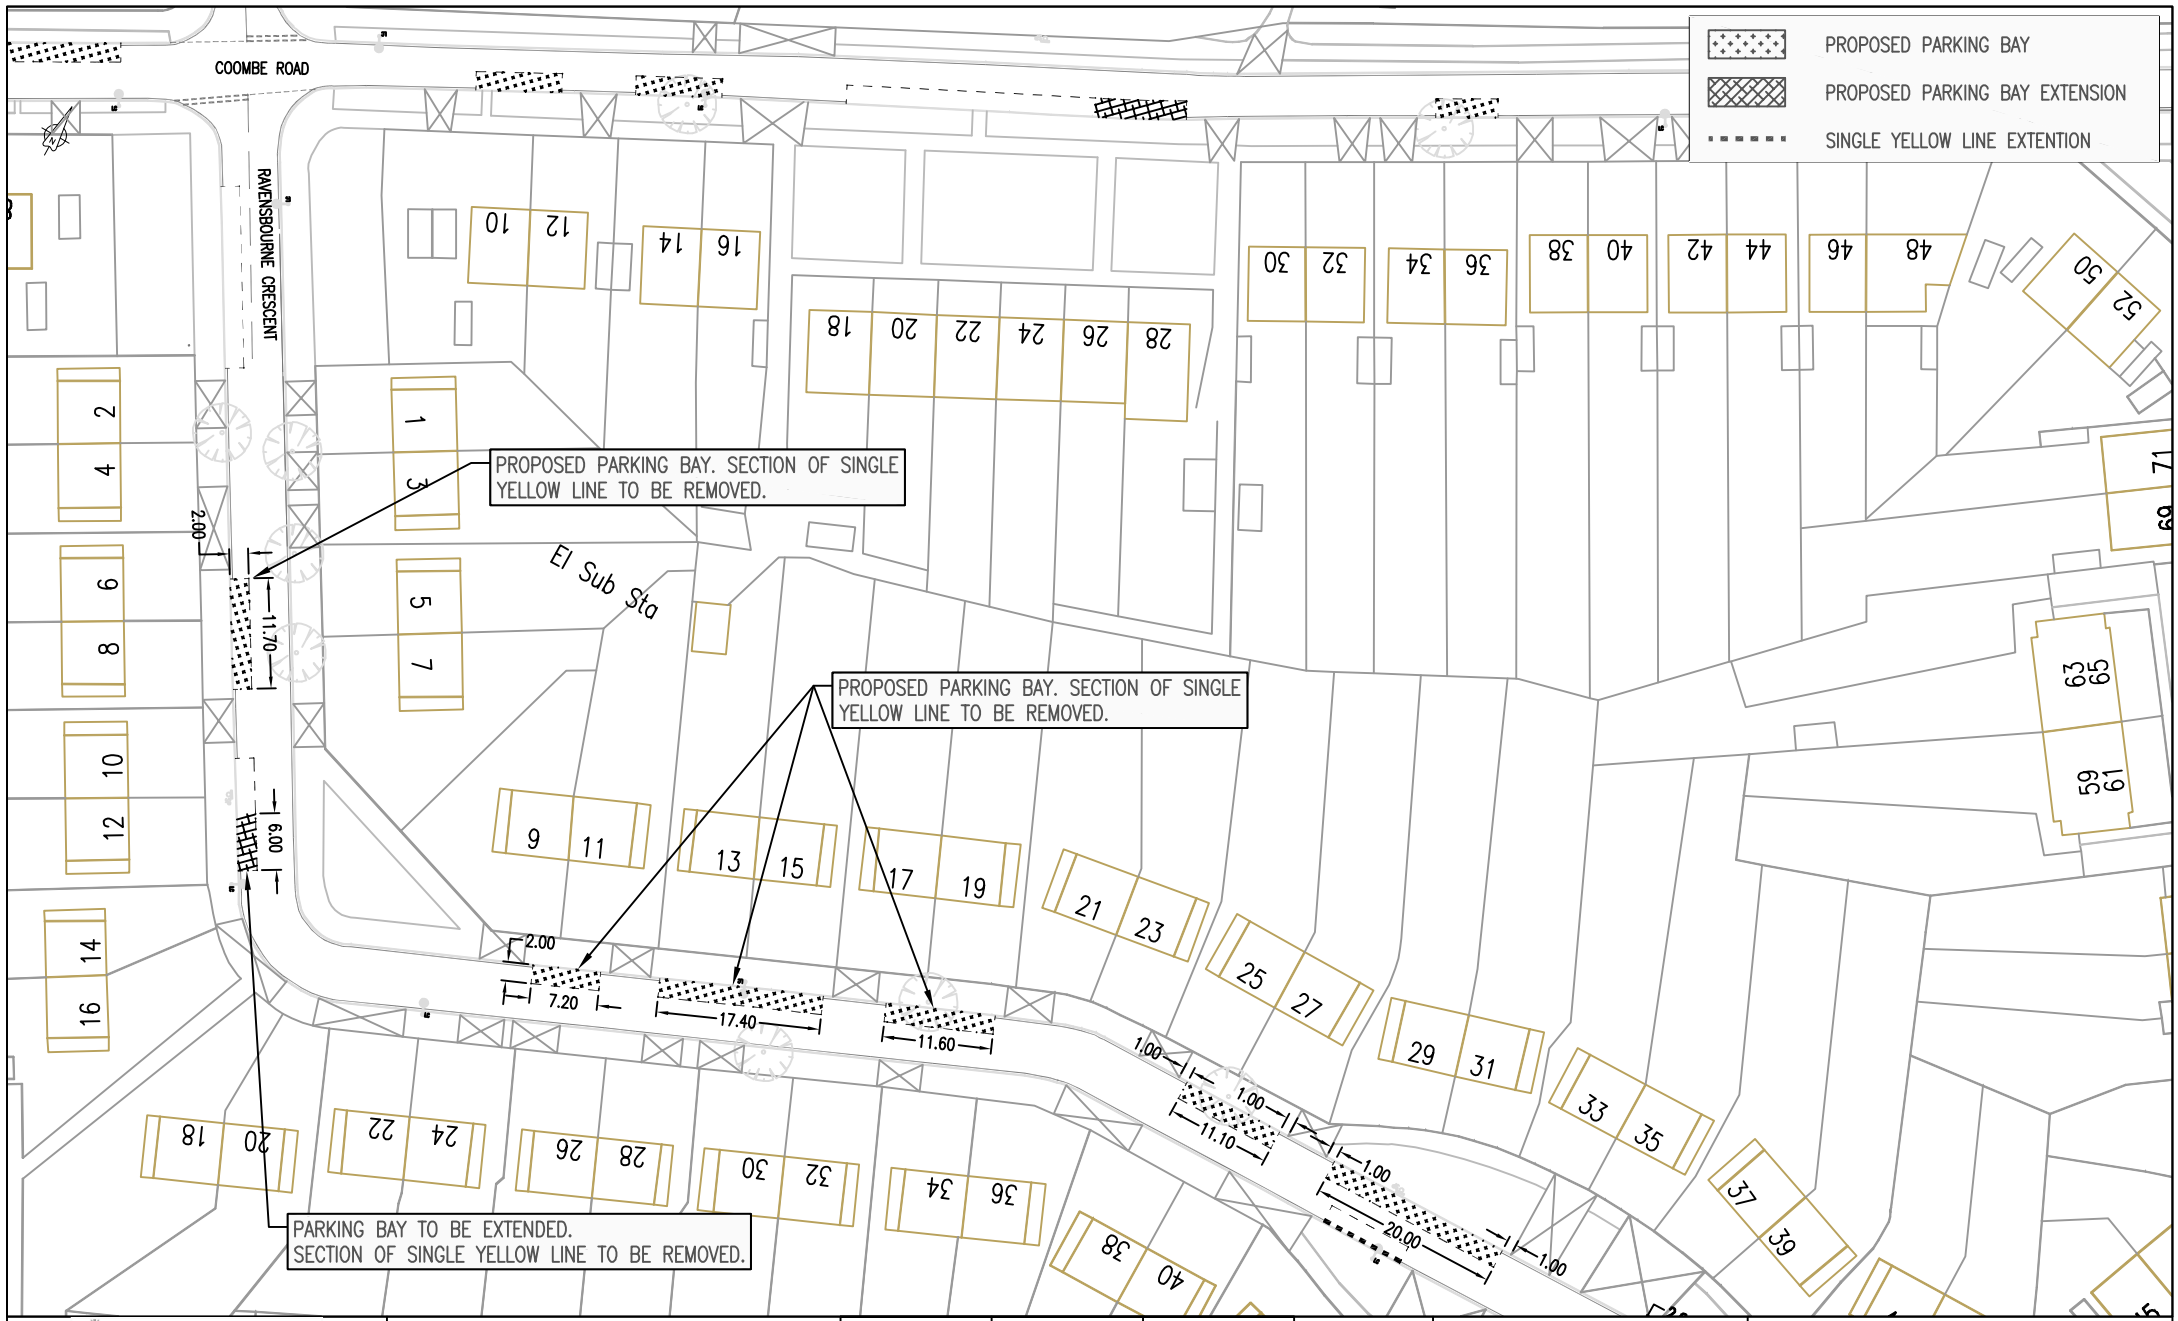

Havering
LONDON BOROUGH
STREETCARE CULTURE & COMMUNITY
TRAFFIC & ENGINEERING
10th FLOOR MERCURY HOUSE
MERCURY GARDENS, ROMFORD, RM1 3DW
TELEPHONE No: 01708 434343 FAX No: 01708 433721
E-MAIL: streetcare@havering.gov.uk

JOB TITLE RAVENSBOURNE CRESCENT COOMBE ROAD	DRAWN BY RP	CHECKED BY	APPROVED BY MLP	PURPOSE	PROPOSAL
DRAWING TITLE ADDITIONAL PARKING – OPTION 2 CARRIAGEWAY BAYS	SCALE (AT A4 SIZE) 1:500	DATE 24.11.10	DRAFT ISSUE		
	ACAD REF: S:\T&T\Schemes (Active)\QJ 076 Ravensbourne Crescent & Coombe Rd Parking Bays	DRAWING No QJ076–CON–202	REVISION A	REVISION	AMENDMENT / DATE
	Sheet Size: A4 (297x210)				

©COPYRIGHT
This drawing belongs to StreetCare Culture & Community, Traffic & Engineering Section. Neither the whole nor any part thereof may be reproduced without prior written permission.

Based upon Ordnance Survey Mapping with the permission of the Controller of Her Majesty's Stationery Office © Crown copyright. Unauthorised reproduction infringes Crown copyright and may lead to prosecution or civil proceedings. London Borough of Havering 100024327