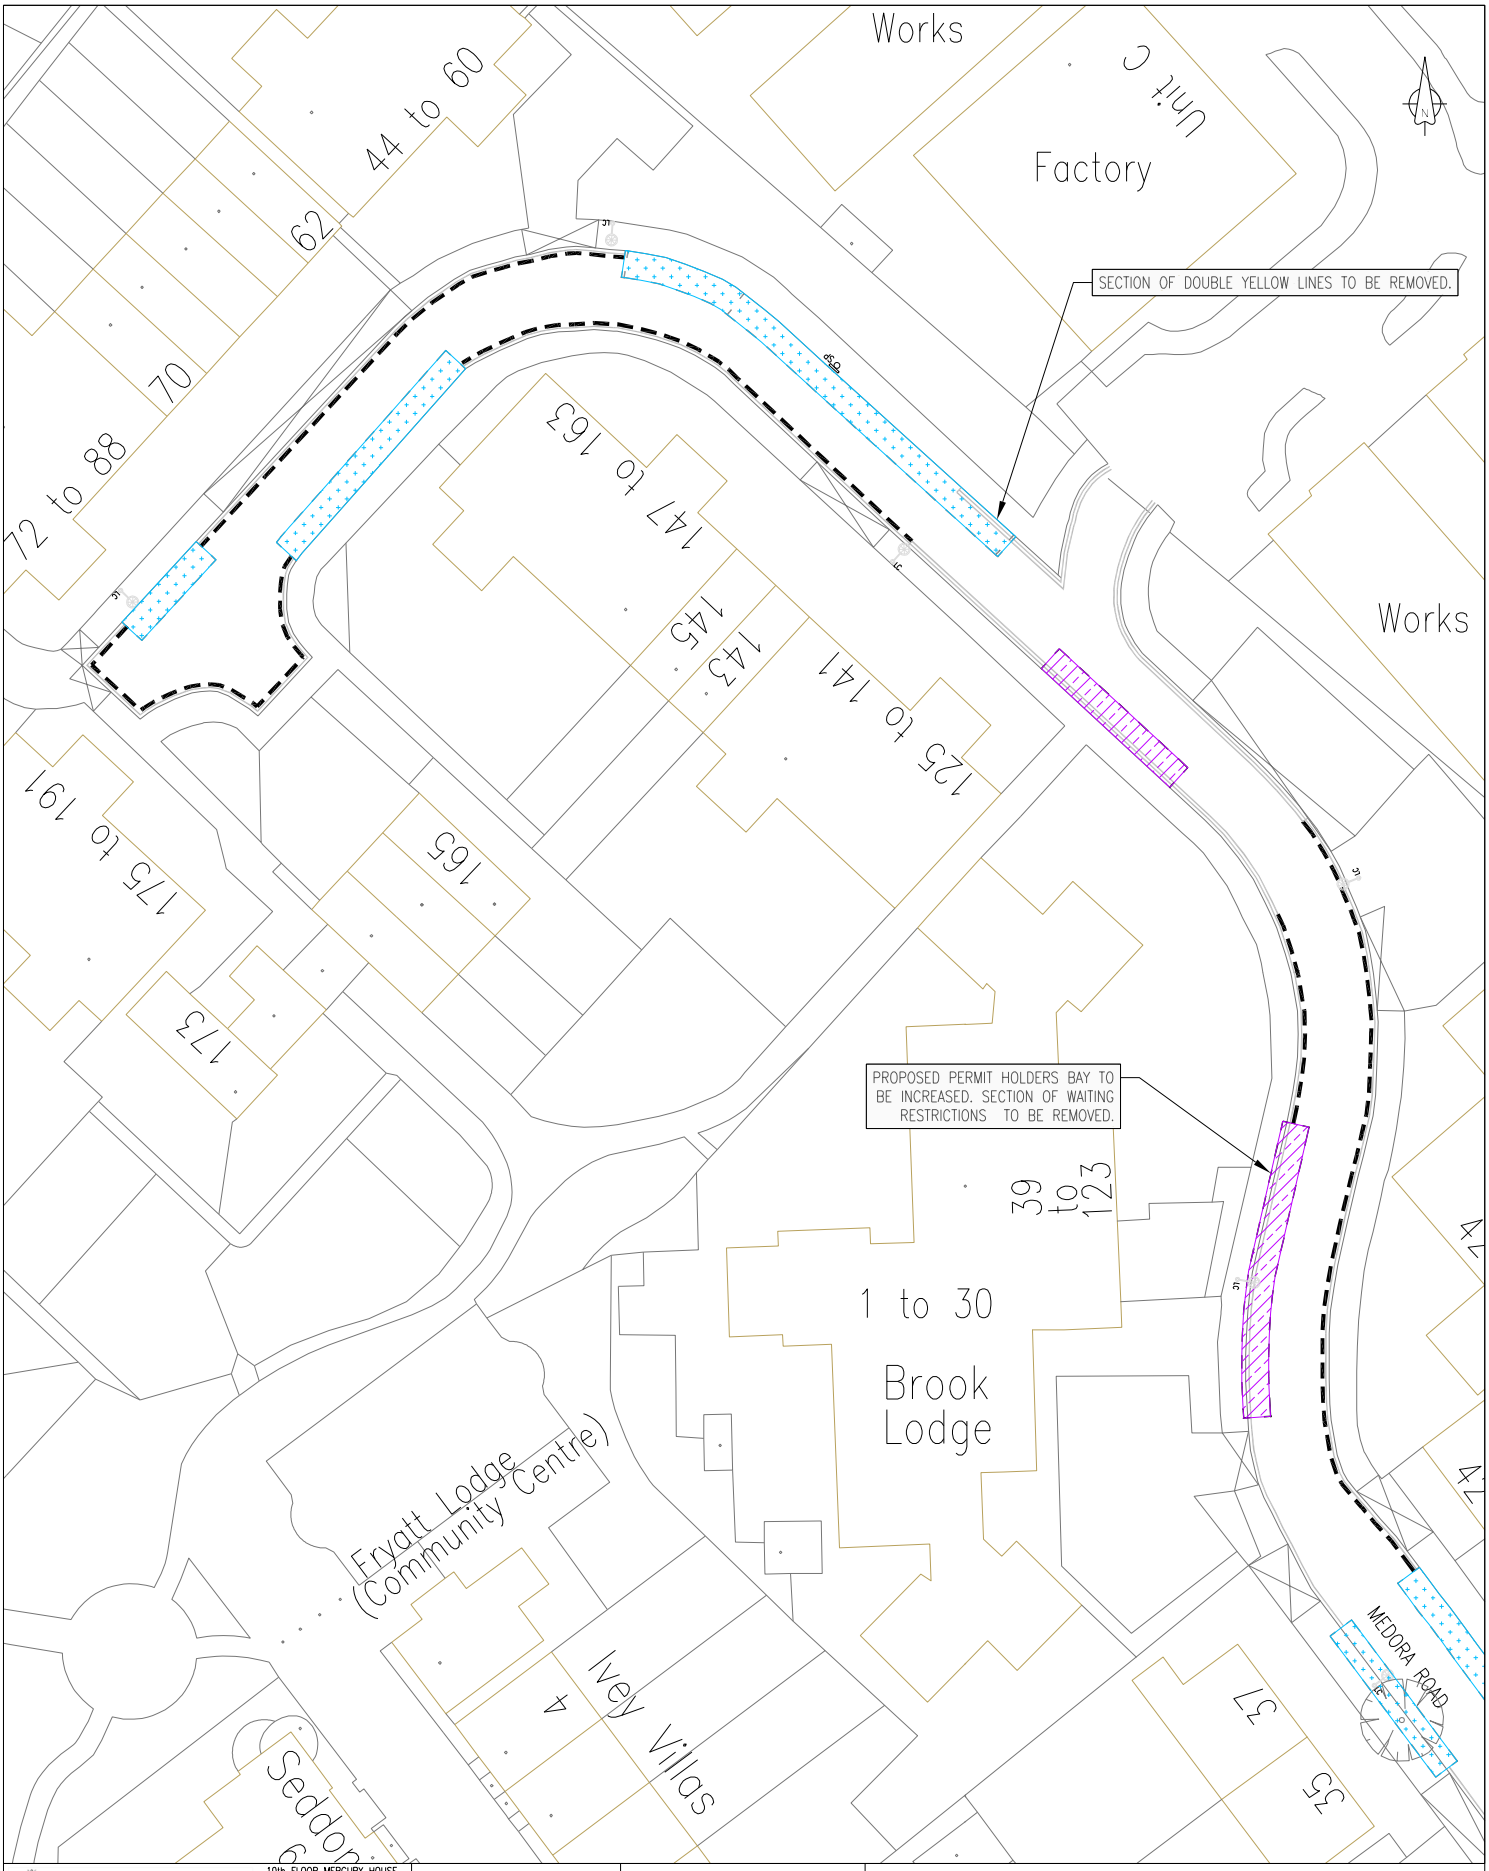

Havering
LONDON BOROUGH
STREETCARE – CULTURE & COMMUNITY
10th FLOOR MERCURY HOUSE
MERCURY GARDENS
ROMFORD, RM1 3DW
TELEPHONE No: 01708 434343
FAX No: 01708 433721
E-MAIL: streetcare@havering.gov.uk

JOB TITLE
BROOKLANDS ROAD & SURROUNDING AREA

DRAWING TITLE
PROPOSED INCREASE TO PERMIT HOLDER BAYS

PURPOSE	PROPOSAL

©COPYRIGHT
This drawing belongs to StreetCare Culture & Community, Traffic & Engineering Section. Neither the whole nor any part thereof may be reproduced without prior written permission.

Based upon Ordnance Survey Mapping with the permission of the Controller of Her Majesty's Stationery Office © Crown copyright. Unauthorised reproduction infringes Crown copyright and may lead to prosecution or civil proceedings. London Borough of Havering 100024327

EXISTING PERMIT HOLDER BAY

PROPOSED PERMIT HOLDER BAY

PROPOSED 'AT ANY TIME' WAITING RESTRICTIONS

DRAWN BY	CHECKED BY	APPROVED BY
RP	IH	MLP

SCALE (AT A4 SIZE)	DATE			ACAD REF:	DRAWING No	REVISION
N.T.S.	22.09.10	■	DRAFT	Sheet Size: A4 (210x297)	QJ078-CON-05	A
		■	ISSUE			

REVISION	AMENDMENT	DATE
A	INITIAL ISSUE	22.09.10