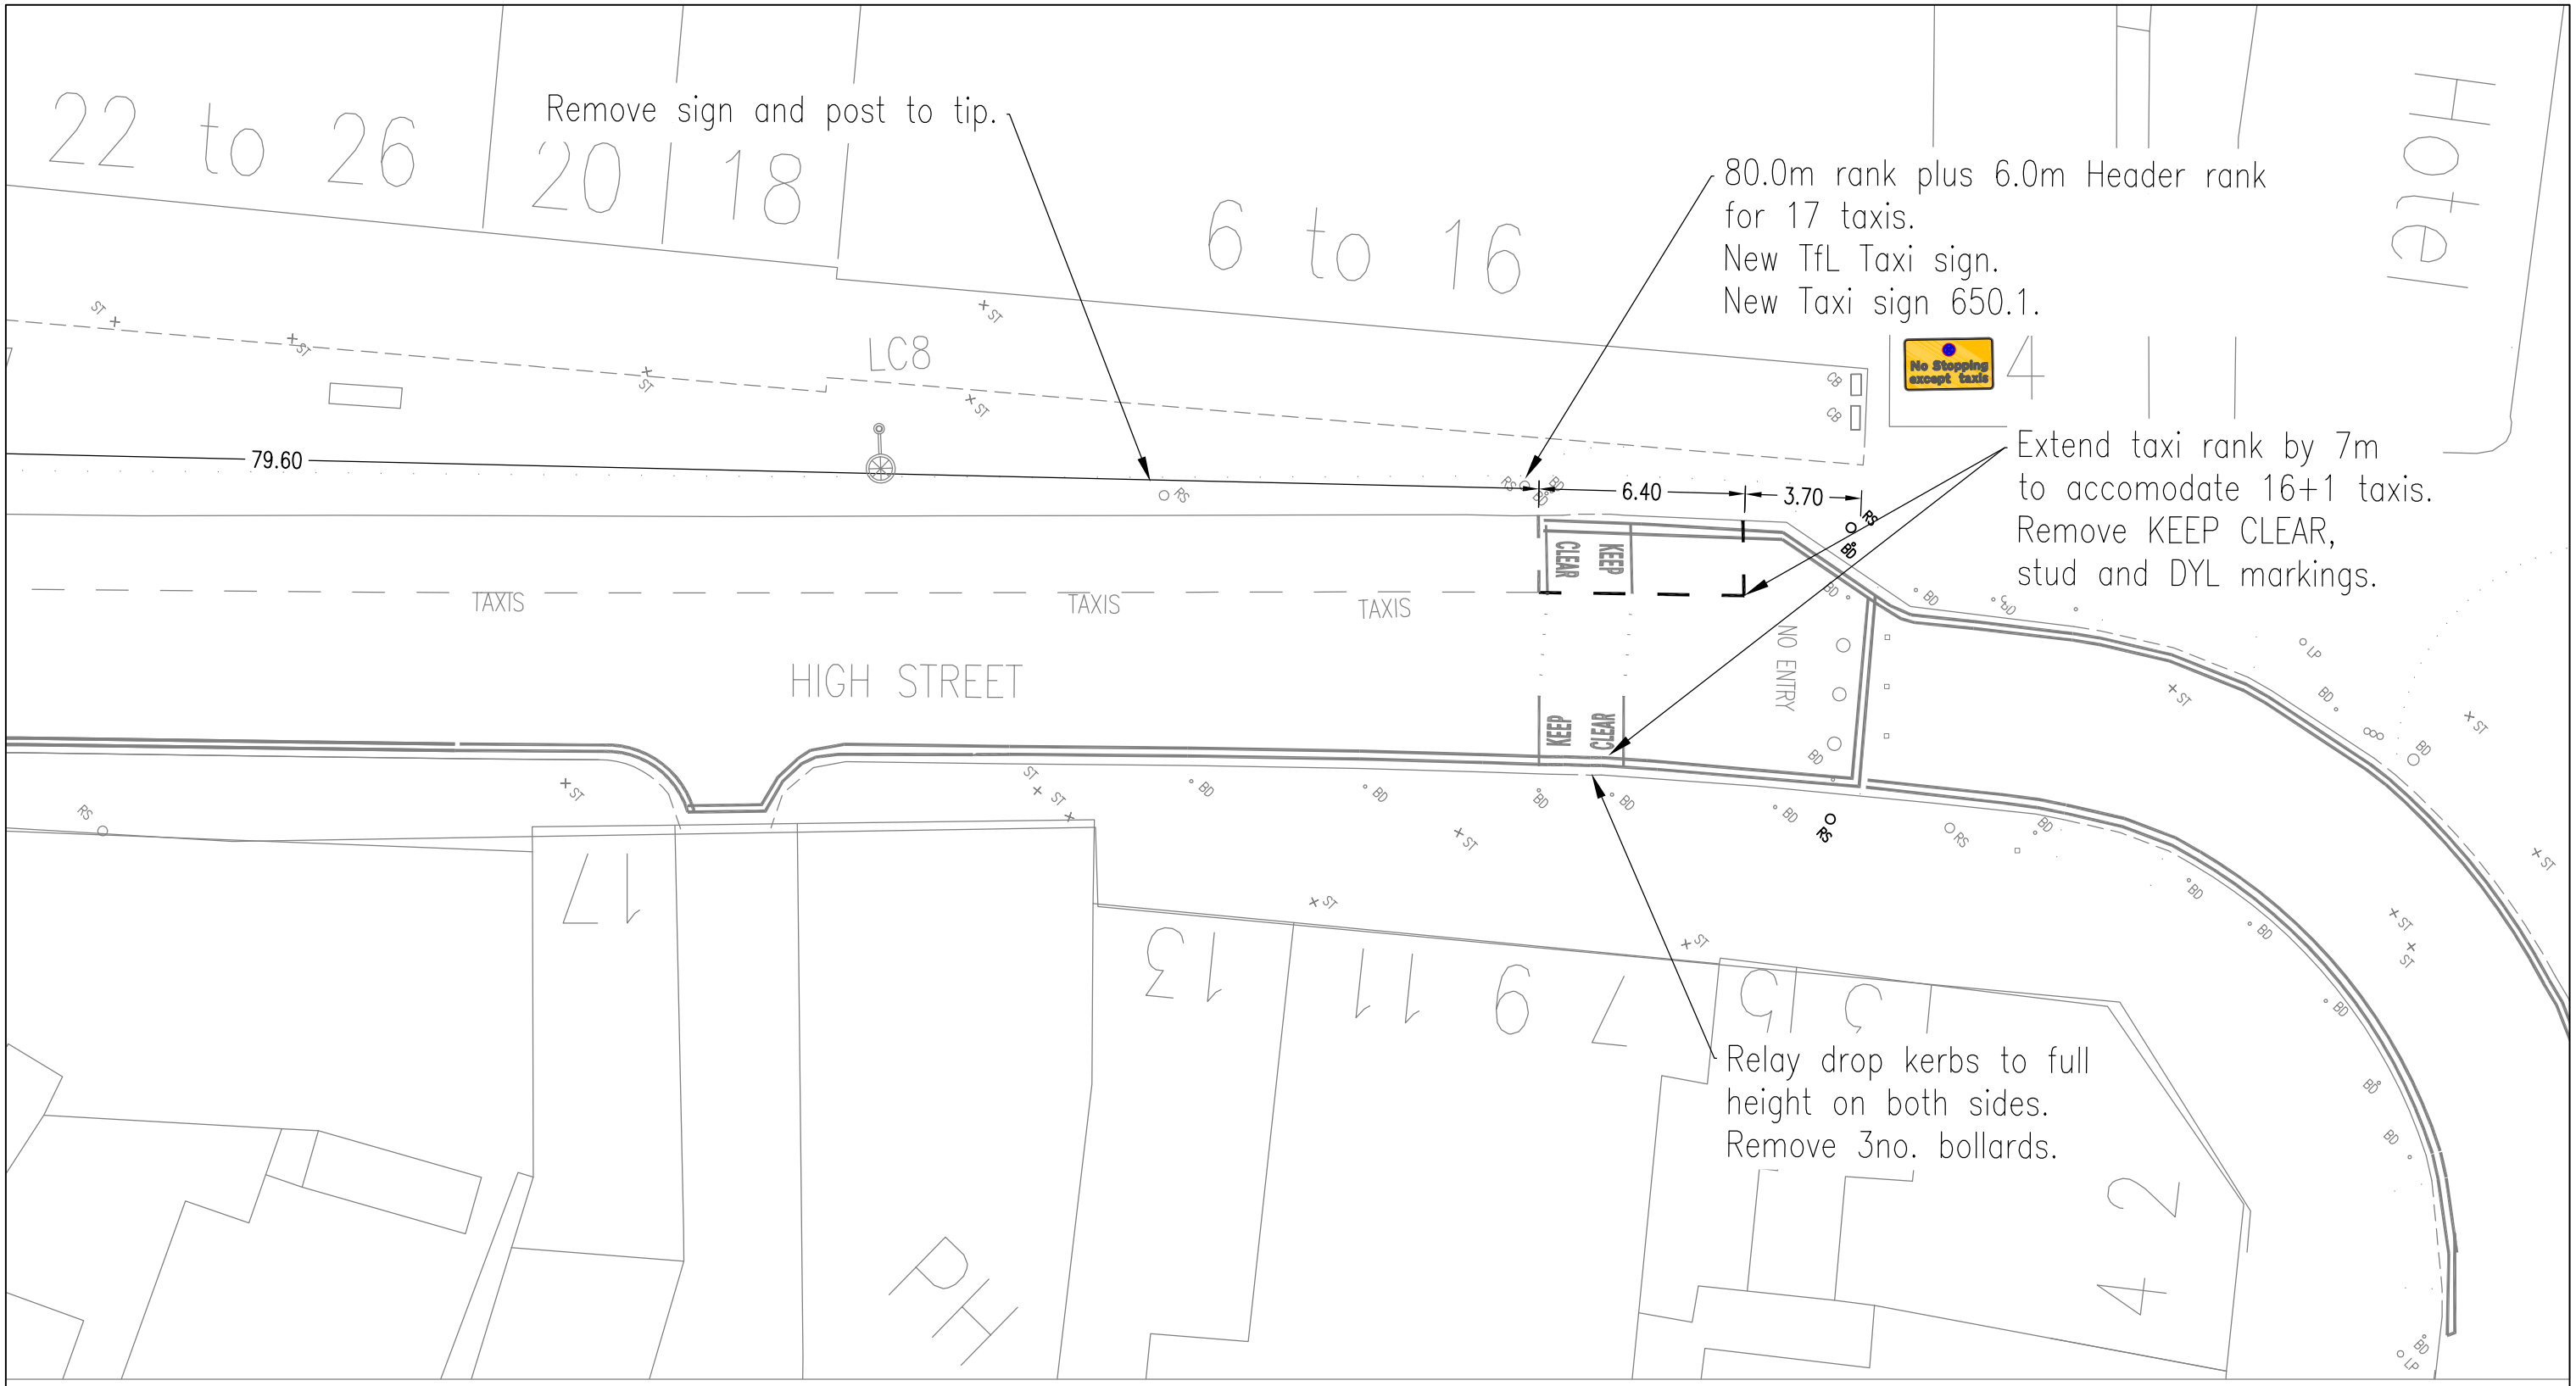

Havering
LONDON BOROUGH
STREETCARE CULTURE & COMMUNITY
TRAFFIC & ENGINEERING
10th FLOOR MERCURY HOUSE
MERCURY GARDENS, ROMFORD, RM1 3DW
TELEPHONE No: 01708 434343 FAX No: 01708 433721
E-MAIL: streetcare@havering.gov.uk

REVISION	AMENDMENT	DATE
.	.	.

DRAWN BY	CHECKED BY	APPROVED BY
NC		MP

DATE: Sept 14 SCALE: 1:200

PURPOSE: DRAFT / ISSUE

DWG No: QN017/01/02 REVISION: A

JOB TITLE
Taxi Rank Review
01 High Street, Romford

DRAWING TITLE
Proposal – Eastern End

© COPYRIGHT This drawing belongs to StreetCare Culture & Community, Traffic & Engineering Section. Neither the whole nor any part thereof may be reproduced without prior written permission.
Ordnance Survey Crown Copyright. All rights reserved. Licence number 100024332.

N:\data03\ENGINEER\T&T\Schemes\(Active)\QN017 Taxi Rank Improvements\03 Drawings\01 High St Rom.dwg, 26/03/2015 13:24:50, childsn,
1:1