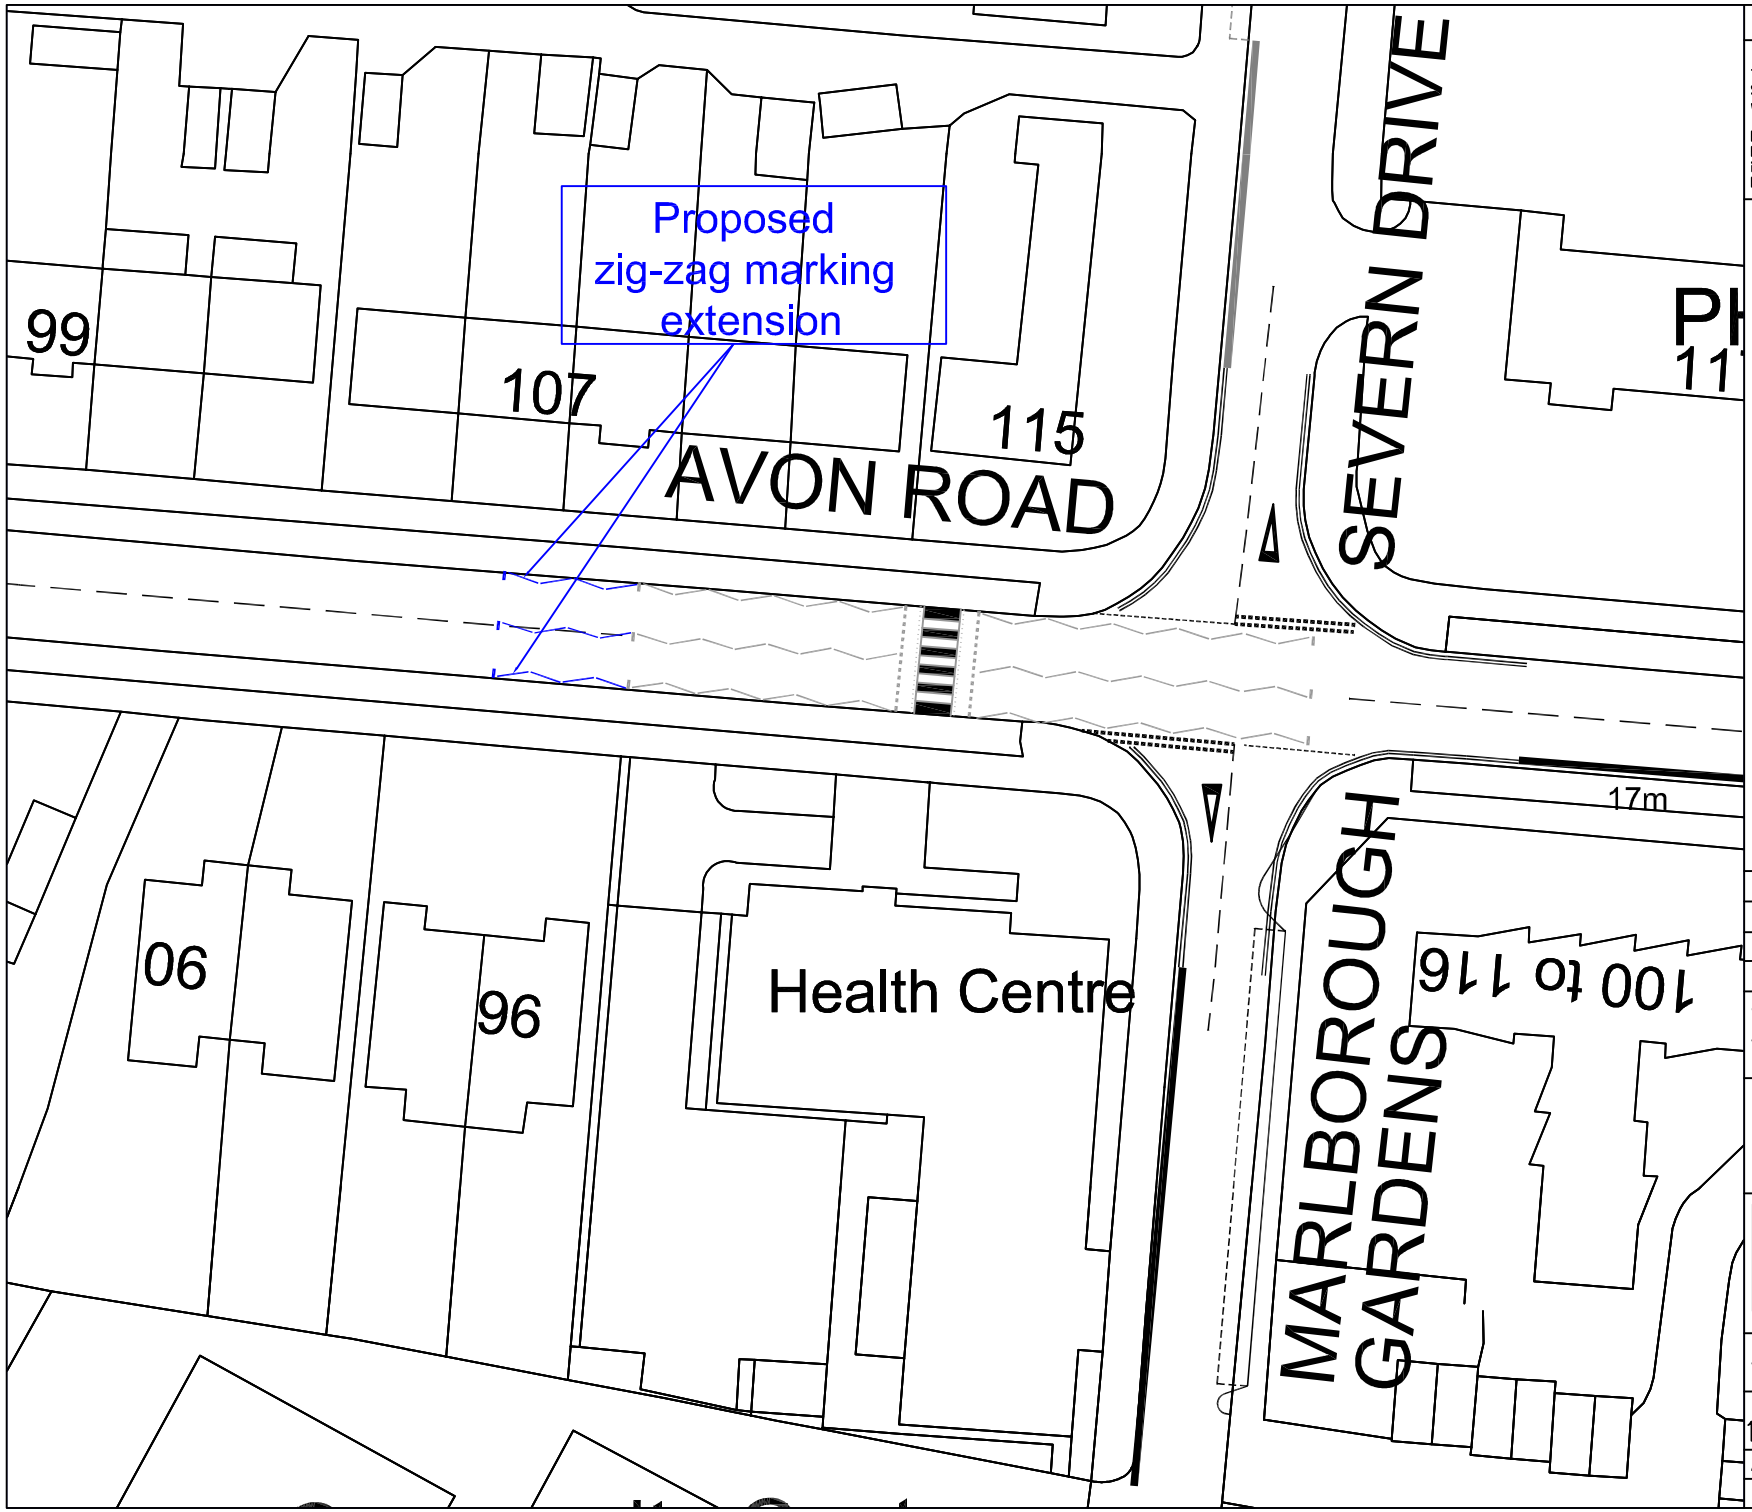

PURPOSE	–

©COPYRIGHT
This drawing belongs to StreetCare Culture & Community, Traffic & Engineering Section. Neither the whole nor any part thereof may be reproduced without prior written permission.

Based upon Ordnance Survey Mapping with the permission of the Controller of Her Majesty's Stationery Office © Crown copyright. Unauthorised reproduction infringes Crown copyright and may lead to prosecution or civil proceedings. London Borough of Havering 100024327

NOTES

REVISION	AMENDMENT	DATE

JOB TITLE
AVON ROAD BY SEVERN DRIVE
ZEBRA CROSSING

DRAWING TITLE
PROPOSED
ZIGZAG MARKING EXTENSION

Havering
LONDON BOROUGH

STREETCARE
CULTURE & COMMUNITY
TRAFFIC & ENGINEERING
10th FLOOR MERCURY HOUSE
MERCURY GARDENS, ROMFORD, RM1 3DW
TELEPHONE No: 01708 434343
FAX No: 01708 433721
E-MAIL: streetcare@havering.gov.uk

DRAWN BY	CHECKED BY	APPROVED BY
VS	VS	VS
SCALE 1:500	DATE AUG 15	DRAFT / ISSUE
ACAD REF: -	DRAWING No Q0033	REVISION –
Sheet Size: A4 (210x297)		