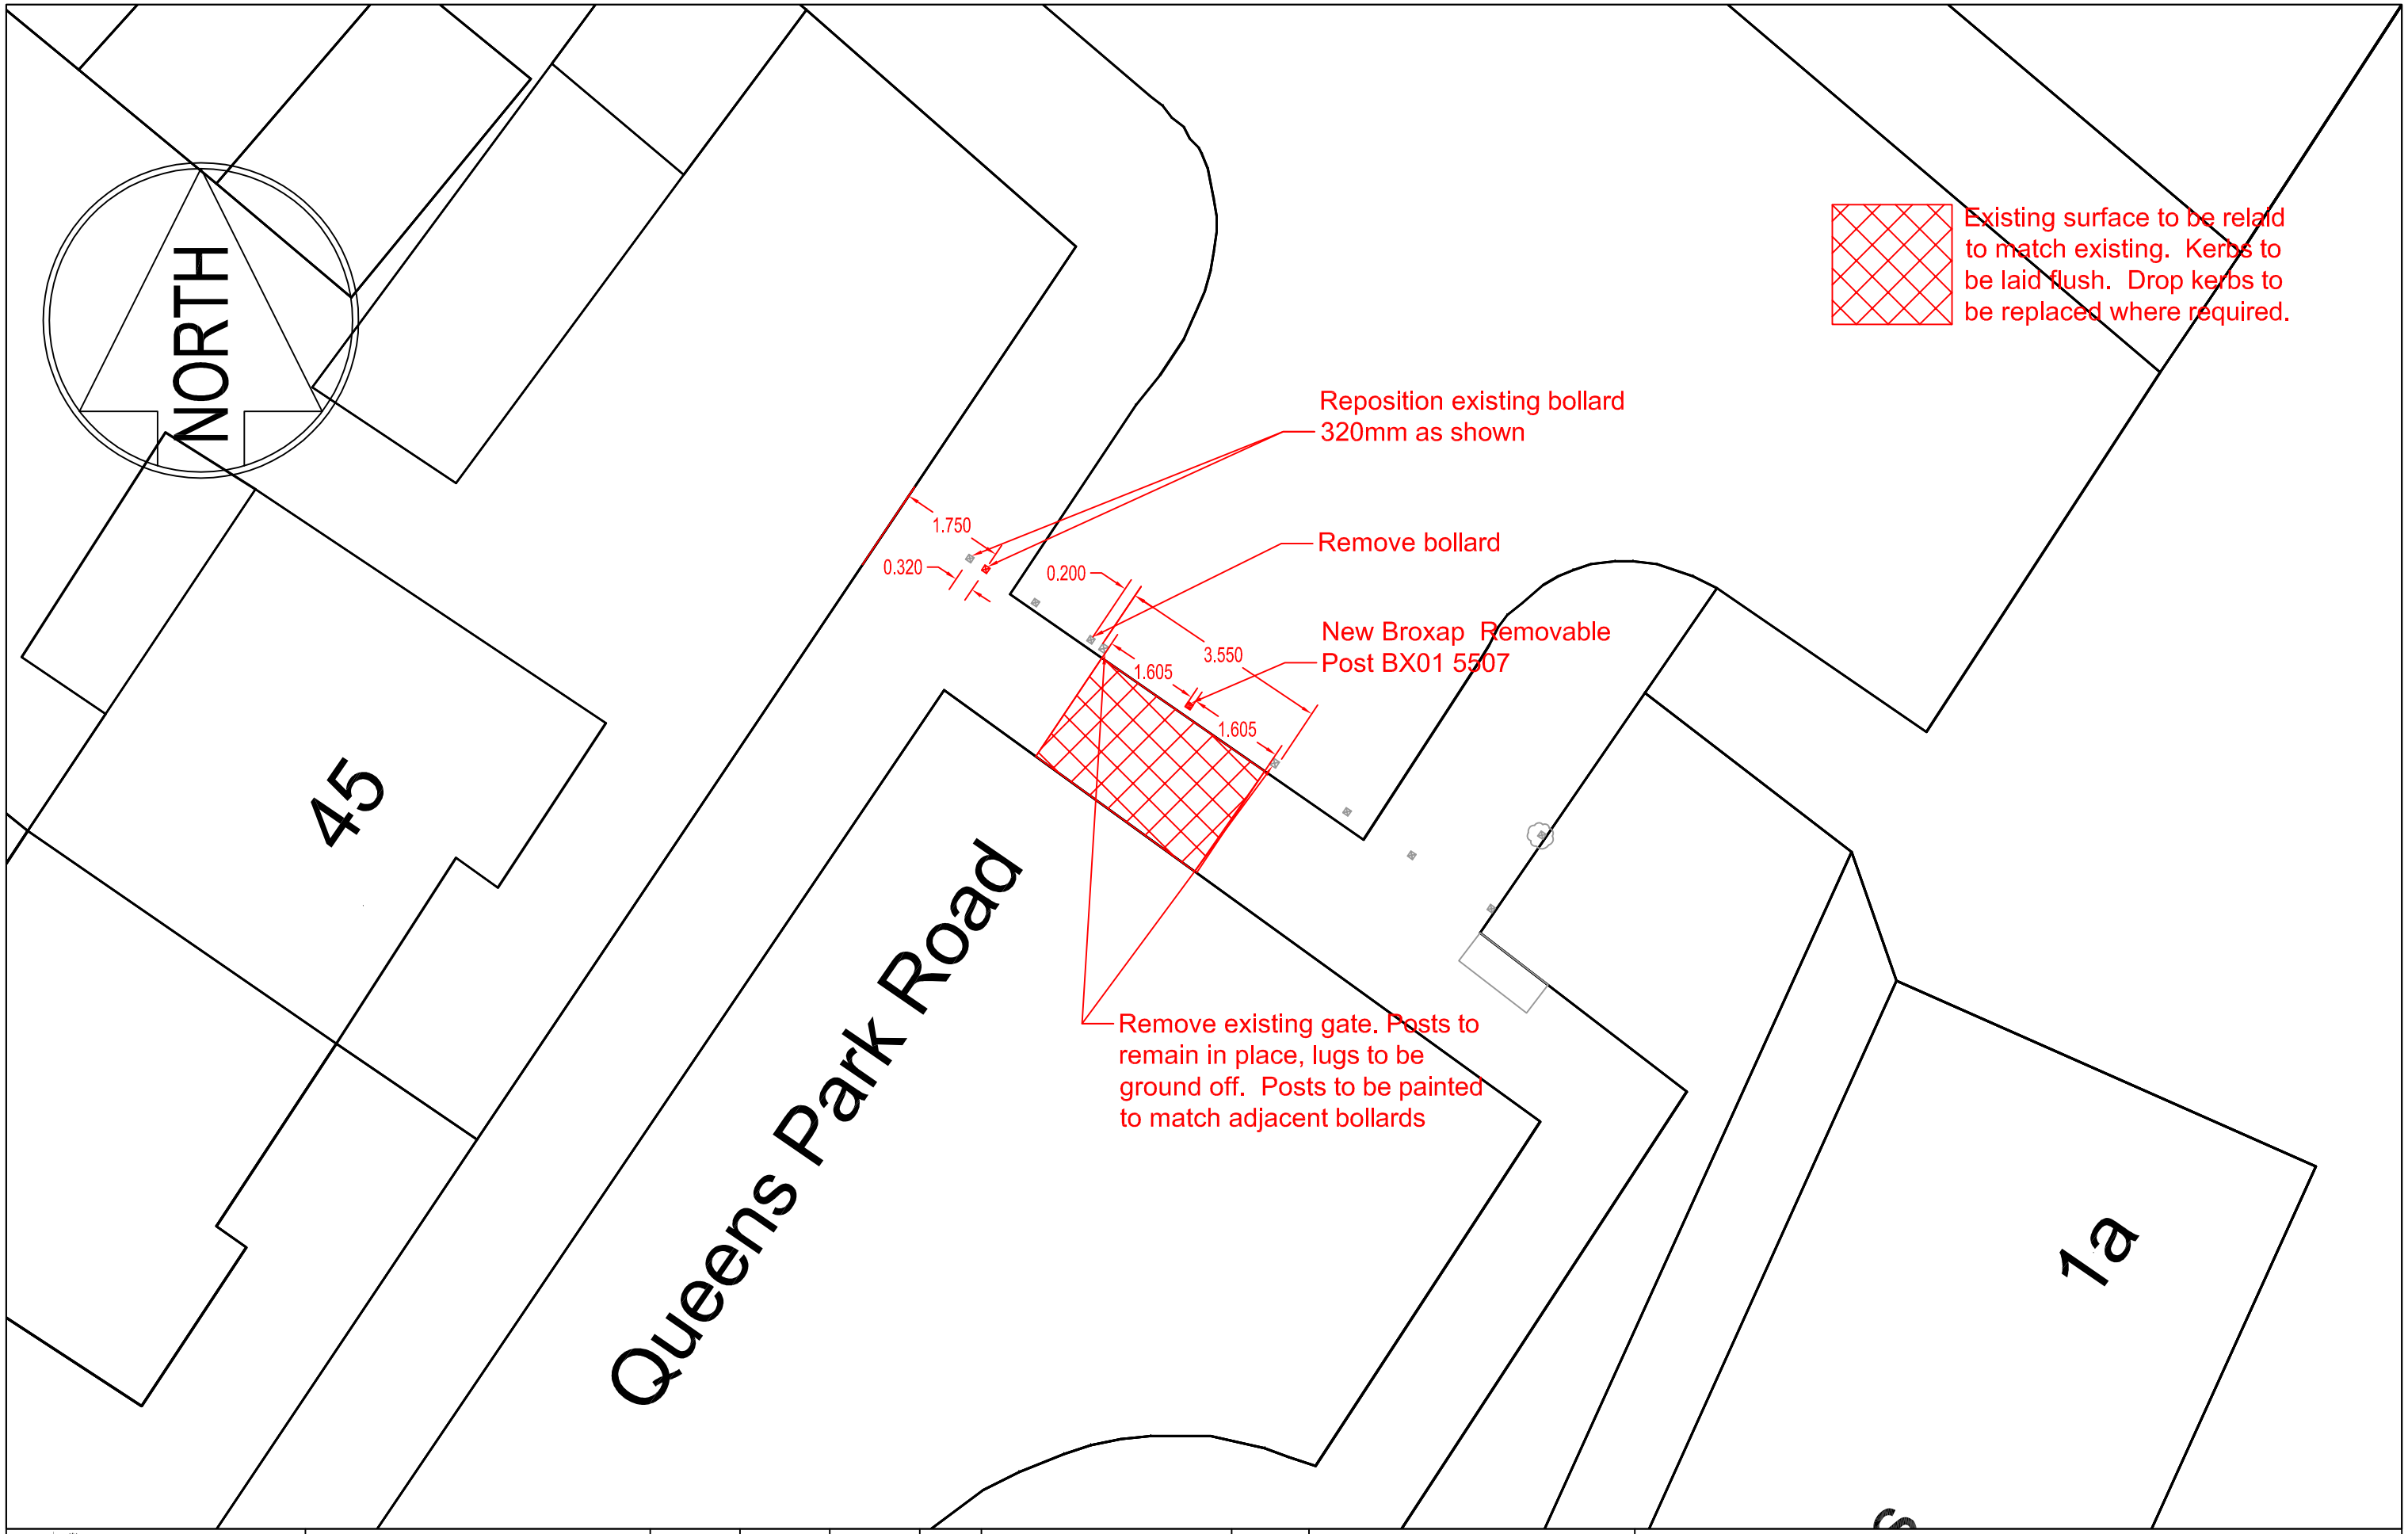

Havering
LONDON BOROUGH
STREETCARE CULTURE & COMMUNITY
TRAFFIC & ENGINEERING
10th FLOOR MERCURY HOUSE
MERCURY GARDENS, ROMFORD, RM1 3DW
TELEPHONE No: 01708 434343 FAX No: 01708 433721
E-MAIL: streetcare@havering.gov.uk

JOB TITLE Queens Park Road	DRAWN BY TQ	CHECKED BY MK	APPROVED BY MP
	DATE: 02/10/15	SCALE: 1:100	
DRAWING TITLE Proposed Works	PURPOSE: Comment	DRAFT / ISSUE	
	DWG No: QL040_53_01	REVISION: REV	

REVISION	AMENDMENT	DATE
.	.	.

©COPYRIGHT
This drawing belongs to StreetCare Culture & Community, Traffic & Engineering Section. Neither the whole nor any part thereof may be reproduced without prior written permission.

Based upon Ordnance Survey Mapping with the permission of the Controller of Her Majesty's Stationery Office © Crown copyright. Unauthorised reproduction infringes Crown copyright and may lead to prosecution or civil proceedings. London Borough of Havering 100024327