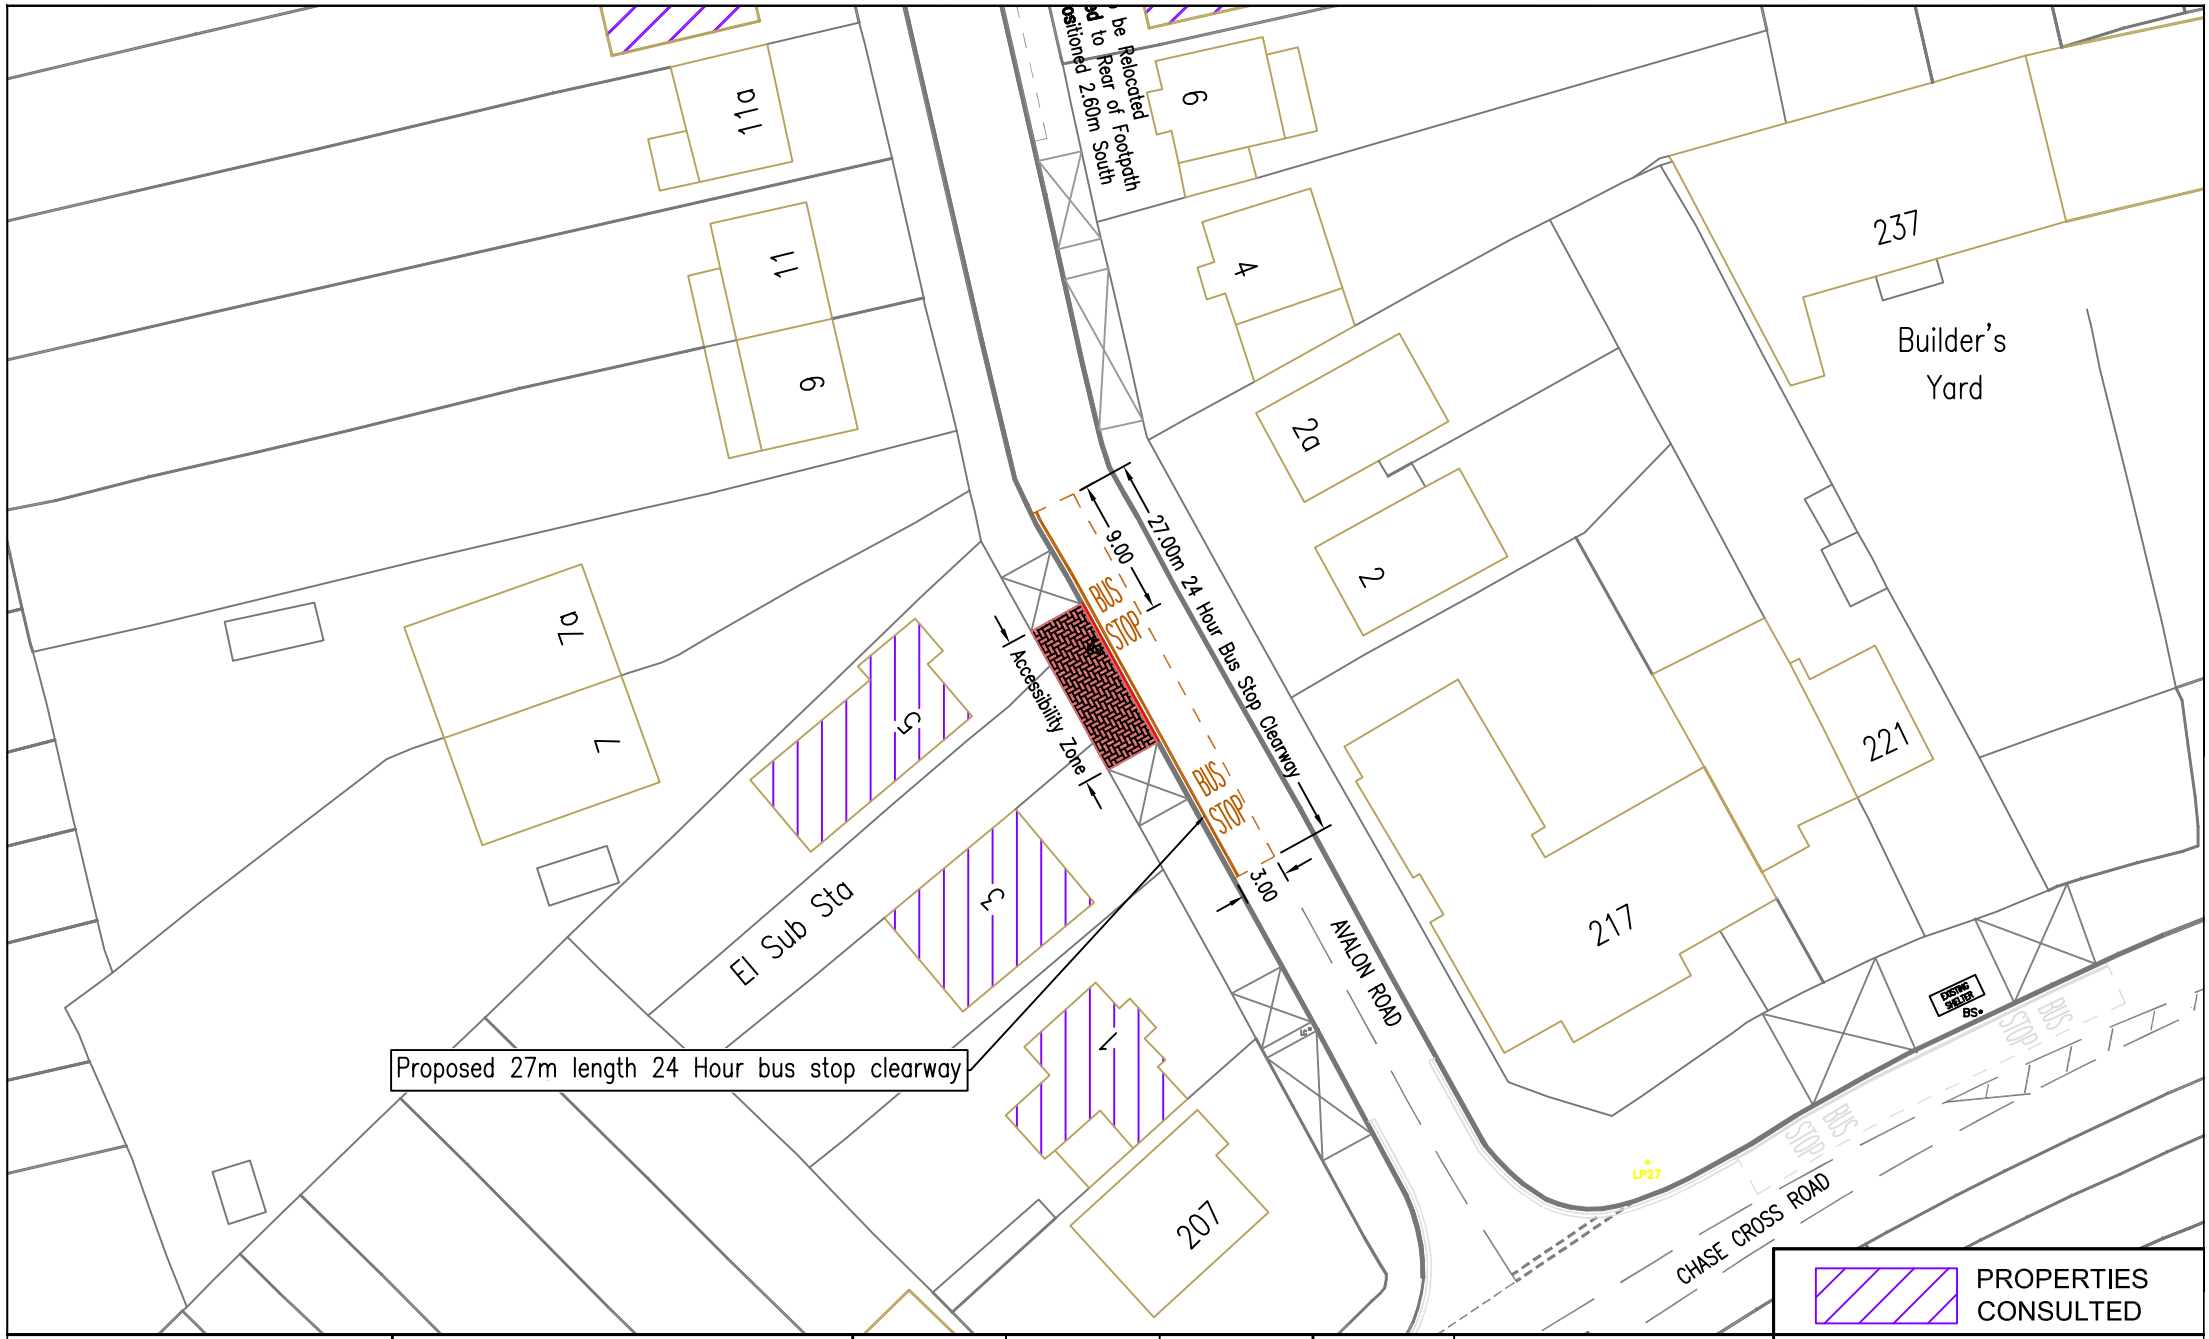

Havering
LONDON BOROUGH
STREETCARE CULTURE & COMMUNITY
TRAFFIC & ENGINEERING
10th FLOOR MERCURY HOUSE
MERCURY GARDENS, ROMFORD, RM1 3DW
TELEPHONE No: 01708 434343 FAX No: 01708 433721
E-MAIL: streetcare@havering.gov.uk

JOB TITLE BUS STOP ACCESSIBILITY 2015/16	DRAWN BY RP	CHECKED BY MLP	APPROVED BY MLP	PURPOSE: PROPOSAL
DRAWING TITLE BS35397 – AVELON ROAD	SCALE (AT A4 SIZE) 1:500	DATE 21.09.14	DRAFT / ISSUE	
	ACAD REF:	DRAWING No Q0001-0F-A251	REVISION A	
	Sheet Size: A4 (297x210)			REVISION / AMENDMENT / DATE

©COPYRIGHT
This drawing belongs to StreetCare Culture & Community, Traffic & Engineering Section. Neither the whole nor any part thereof may be reproduced without prior written permission.

Based upon Ordnance Survey Mapping with the permission of the Controller of Her Majesty's Stationery Office © Crown copyright. Unauthorised reproduction infringes Crown copyright and may lead to prosecution or civil proceedings. London Borough of Havering 100024327