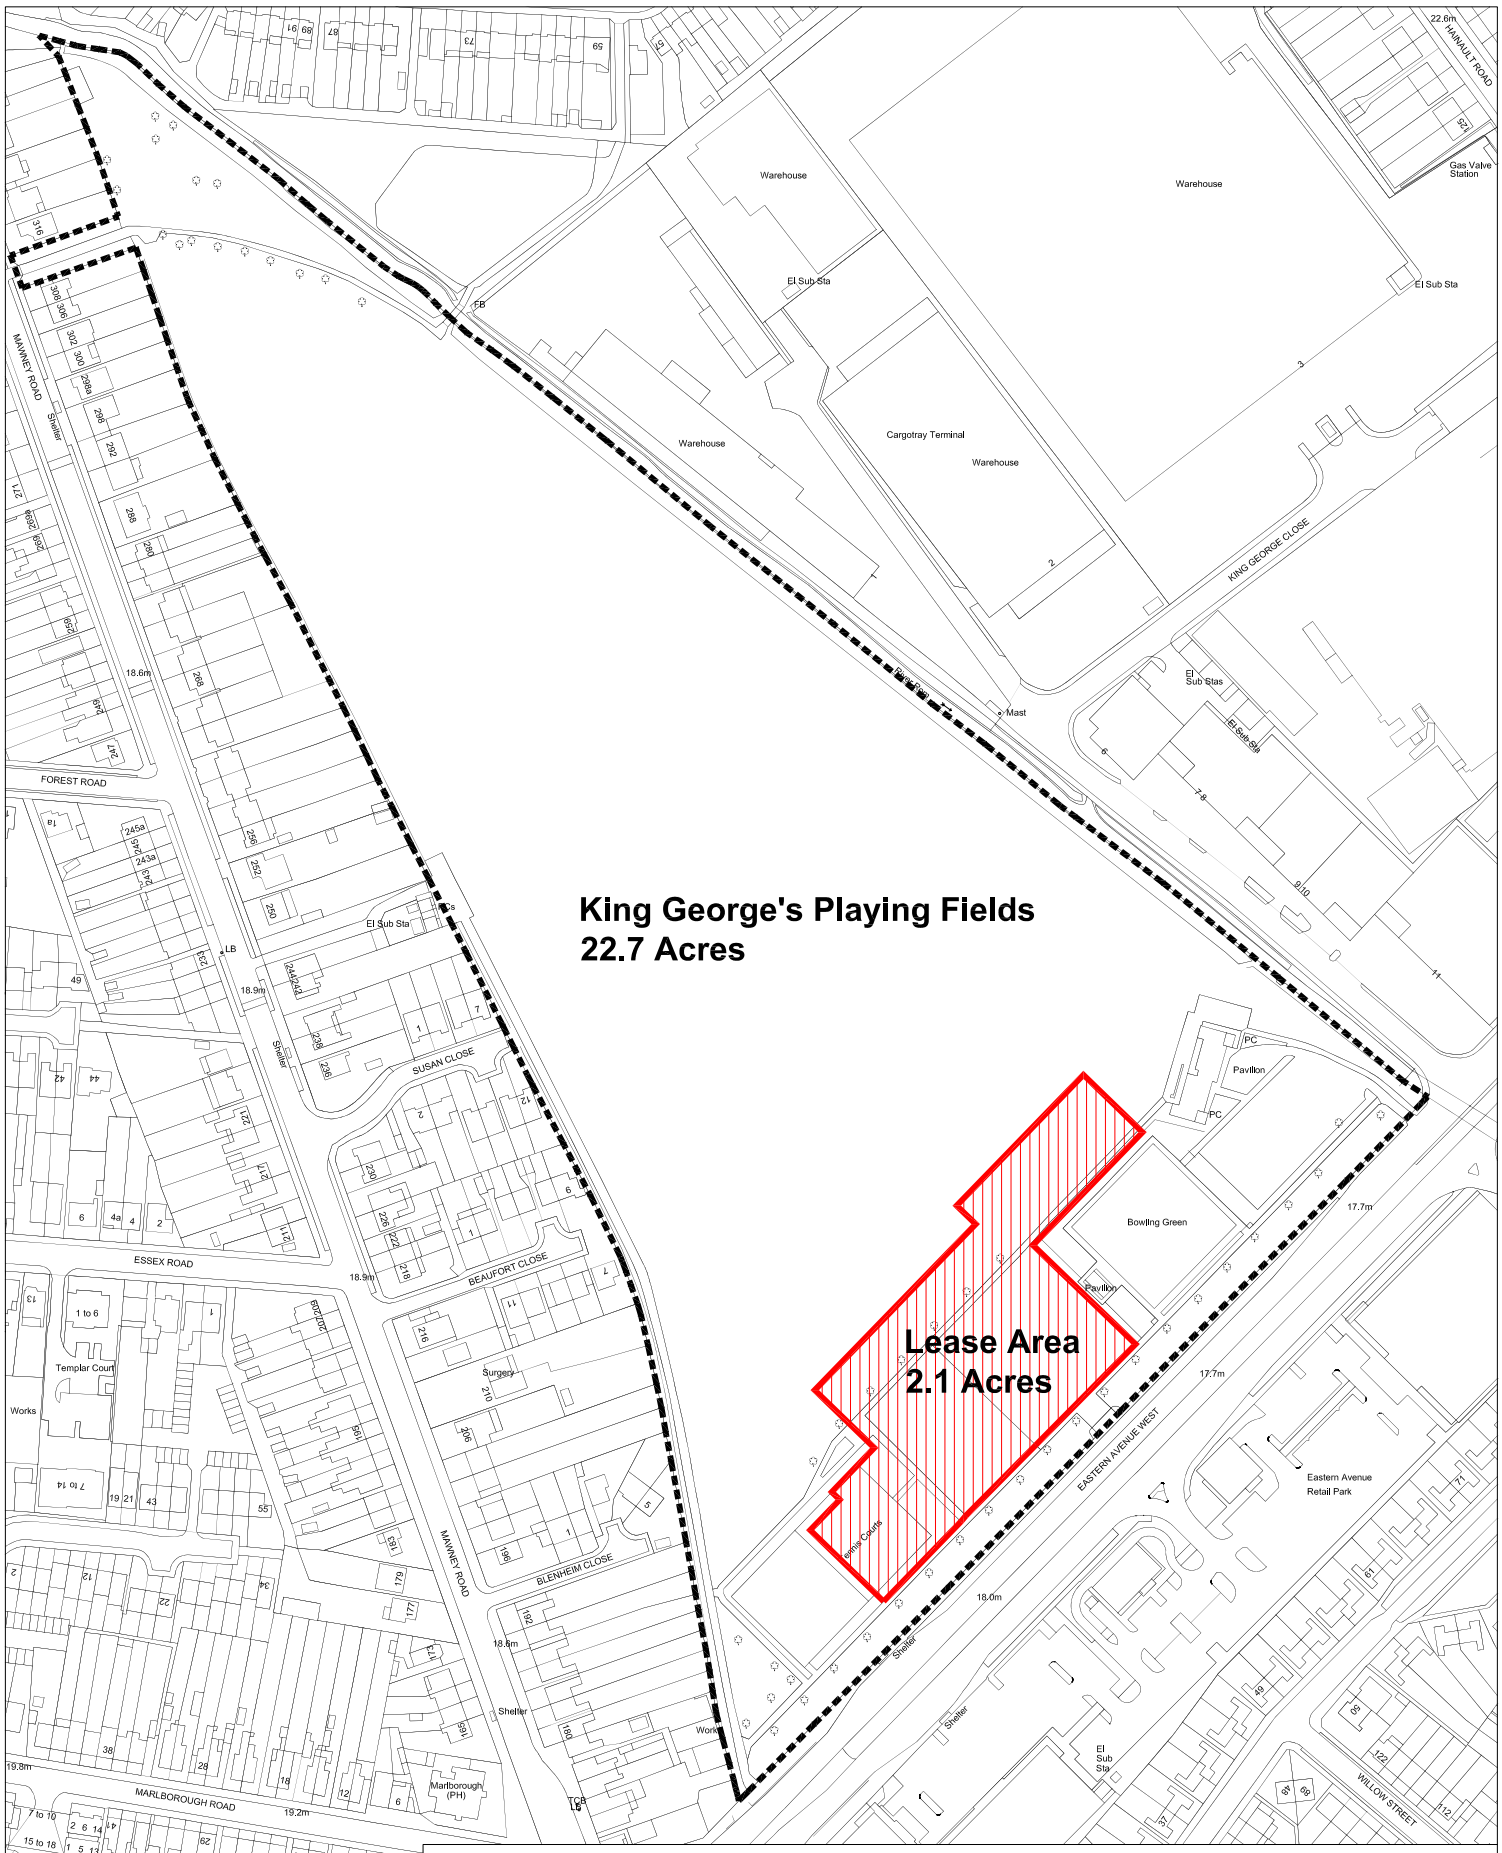

No	Revisions	Date

Notes

Job Title:
King Georges Playing Field
Eastern Avenue West
Romford

Drawing Title:
Proposed 5-a-side Centre Lease

Date:
October 2011

Scale:
1:2500 @ A4

Drawing Number:
sps1318

Havering
LONDON BOROUGH

Strategic Property Services
Tollgate House | 96-98 Market Place | Romford | RM1 3ER
Telephone: 01708 434343 | Internet: www.havering.gov.uk
email: propertyservices@havering.gov.uk

© Crown Copyright. All Rights Reserved.
London Borough Of Havering.
Licence No: 100024327
This Drawing shall not in any way be used or reproduced Without The Prior Permission Of Strategic Property Services. All Dimensions are to be checked on site prior to commencement of work & any discrepancies reported to Strategic Property Services.
Do not scale, work only to figured dimensions.