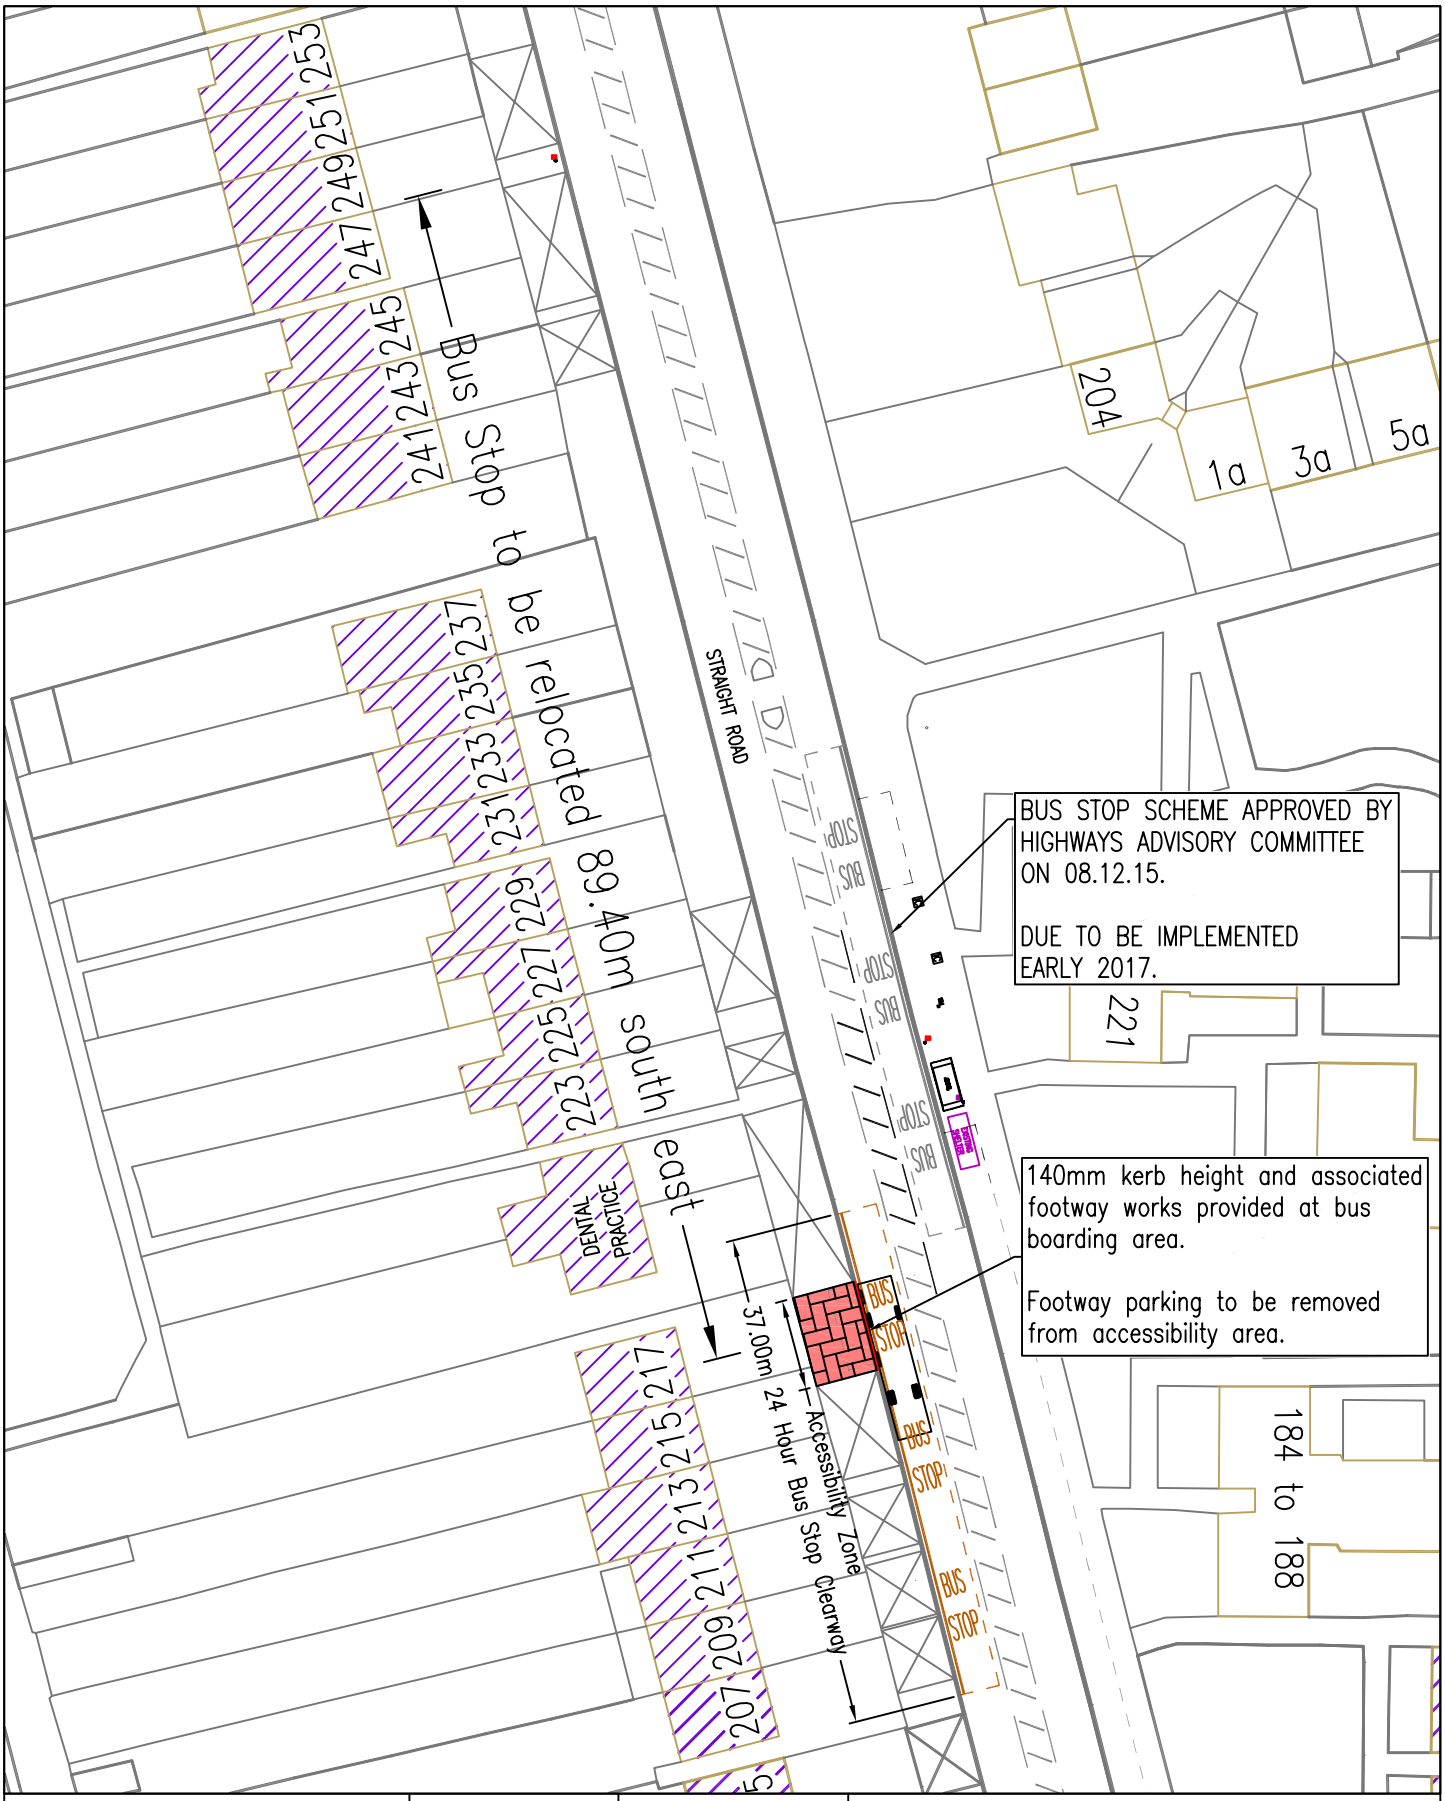

Havering LONDON BOROUGH

JOB TITLE
BUS STOP ACCESSIBILITY 2016/17
STRAIGHT ROAD

DRAWING TITLE
BS 20067
MYRTLE ROAD

SCALE (AT A4 SIZE)	DATE		
N.T.S.	28.11.16	DRAFT	ISSUE

PURPOSE	PROPOSAL

©COPYRIGHT
This drawing belongs to The London Borough of Havering. Neither the whole nor any part thereof may be reproduced without prior written permission.

Based upon Ordnance Survey Mapping with the permission of the Controller of Her Majesty's Stationery Office © Crown copyright. Unauthorised reproduction infringes Crown copyright and may lead to prosecution or civil proceedings. London Borough of Havering 100024327

DRAWN BY	CHECKED BY	APPROVED BY
RP	TQ	MLP

ACAD REF:	DRAWING No	REV
Sheet Size: A4 (210x297)	QP006-OF-B81	A

PROPERTIES CONSULTED

REVISION	AMENDMENT	DATE