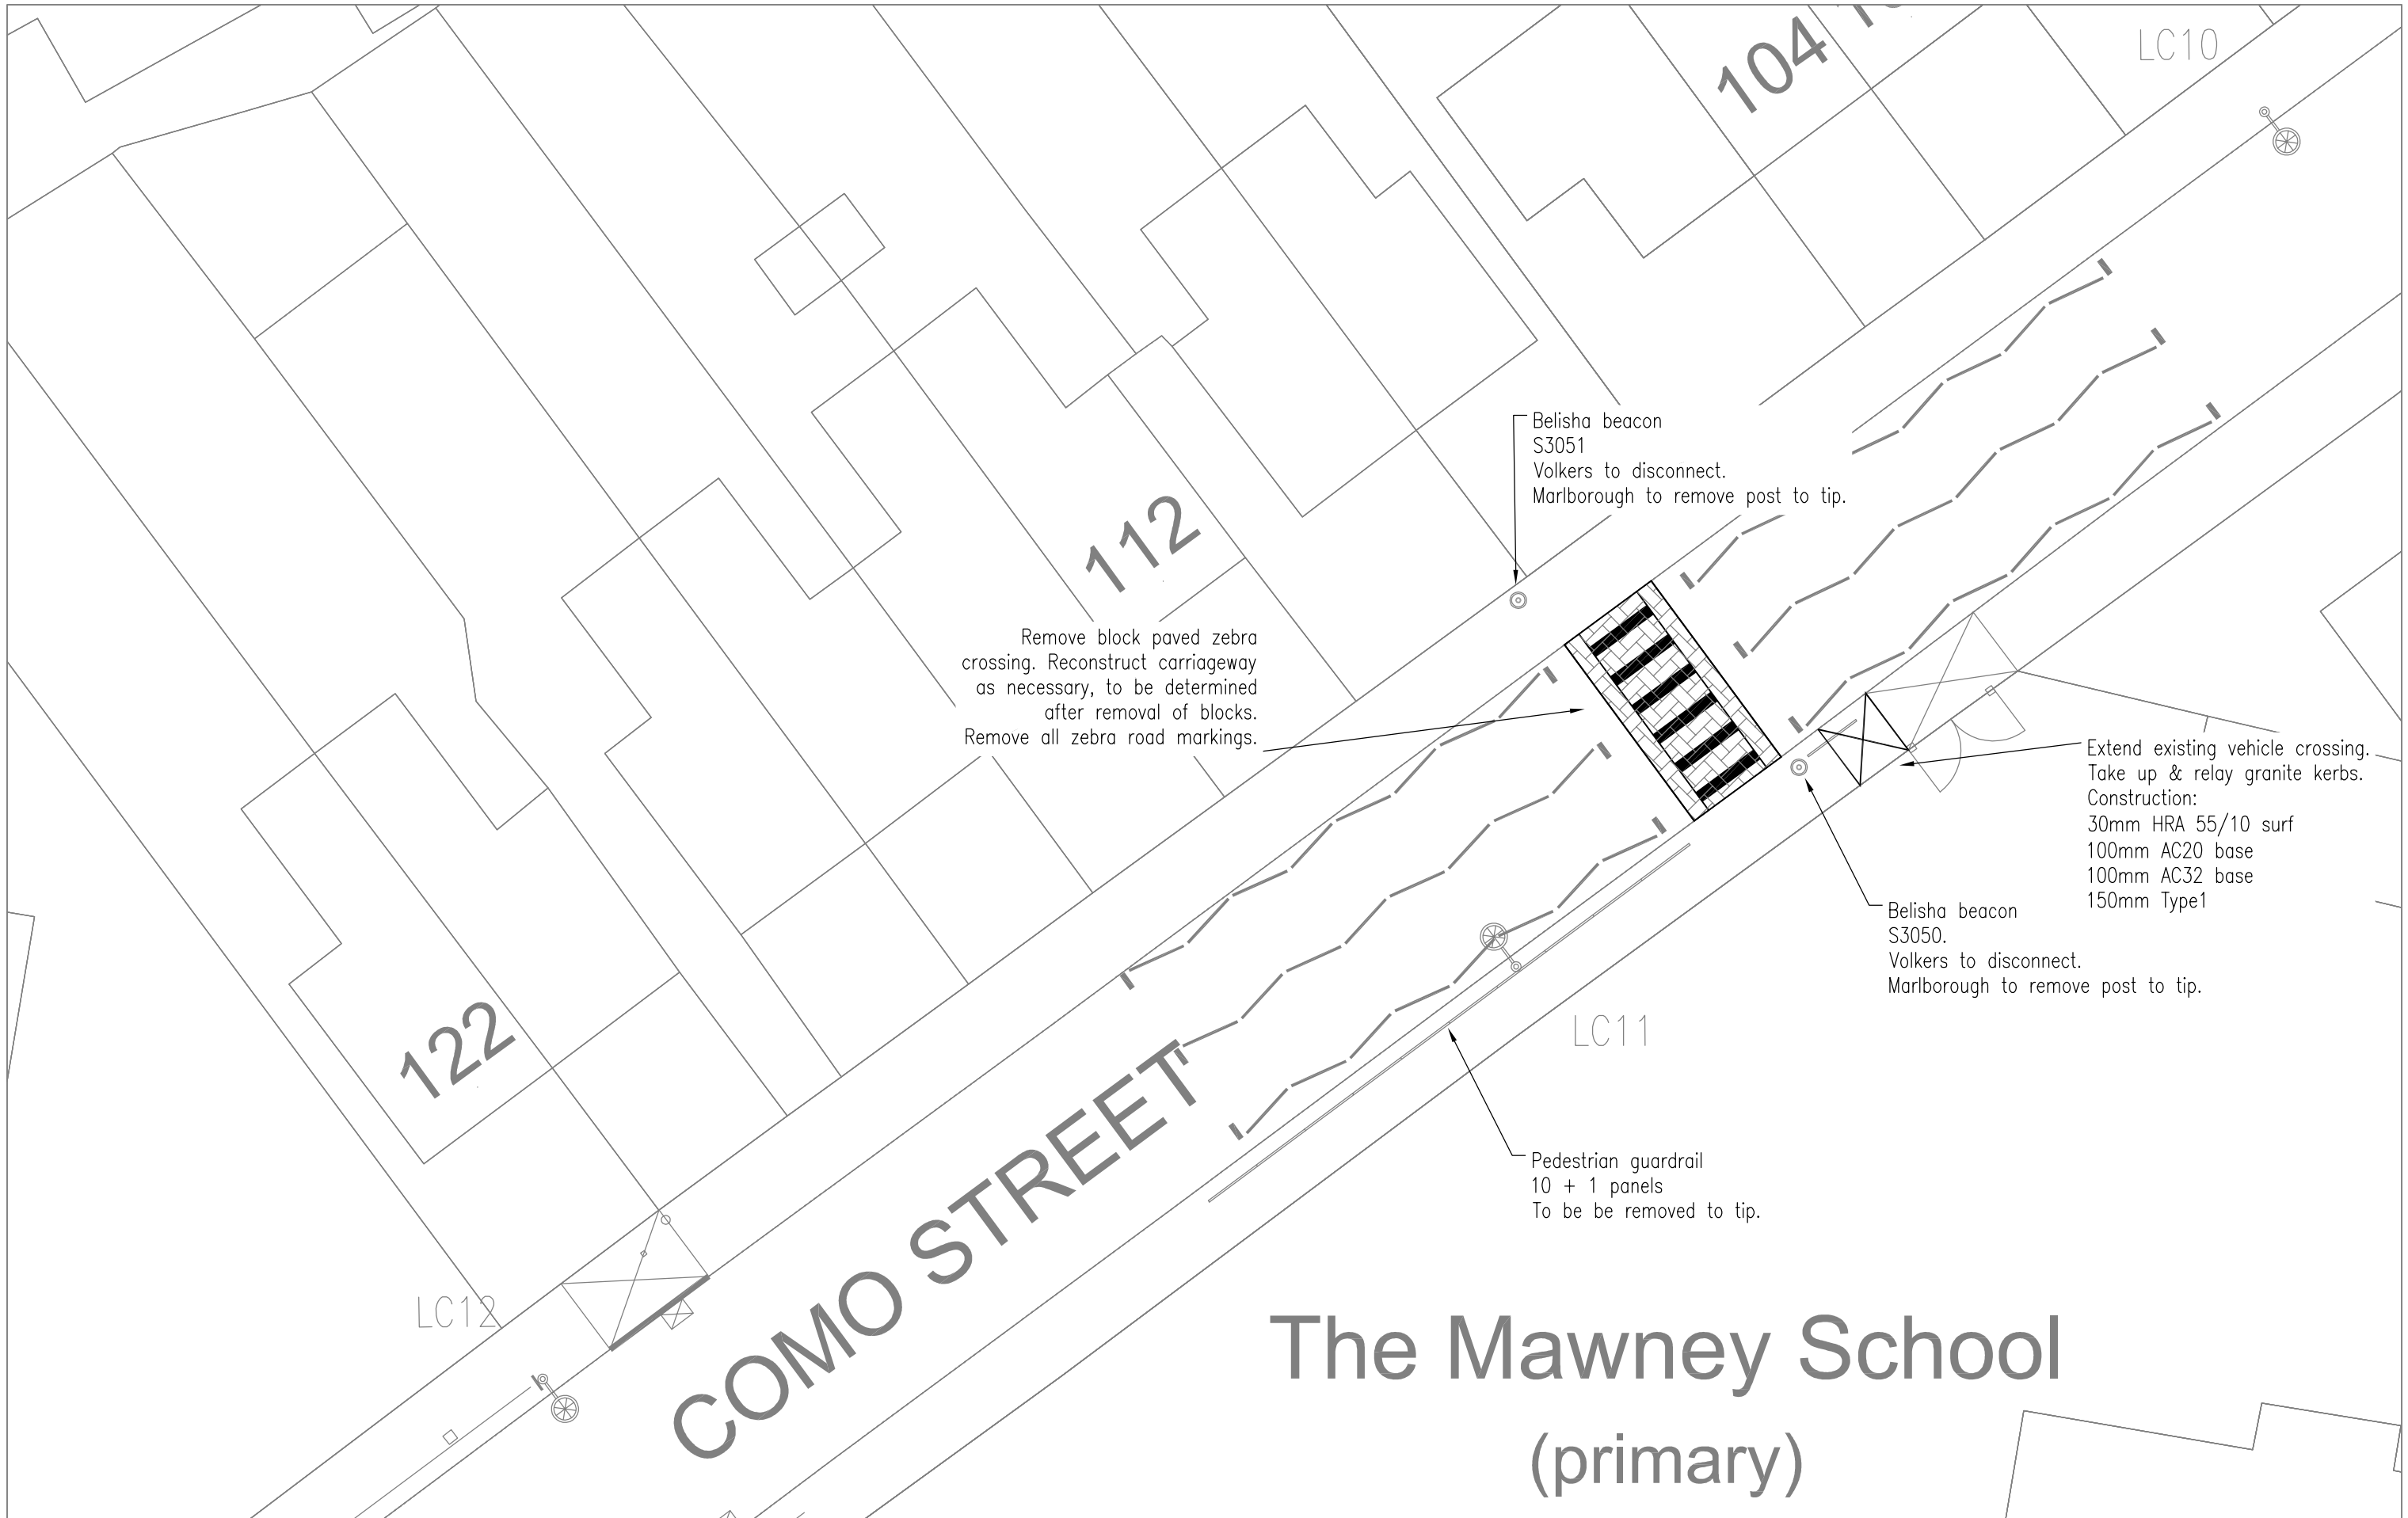

Havering
LONDON BOROUGH
STREETCARE CULTURE & COMMUNITY
TRAFFIC & ENGINEERING
10th FLOOR MERCURY HOUSE
MERCURY GARDENS, ROMFORD, RM1 3DW
TELEPHONE No: 01708 434343 FAX No: 01708 433721
E-MAIL: streetcare@havering.gov.uk

JOB TITLE
The Mawney Foundation School Expansion Project

DRAWING TITLE
Extension of Construction Vehicle Access

DRAWN BY	CHECKED BY	APPROVED BY
NC		
DATE: 18.08.16	SCALE: 1:200	
PURPOSE:	DRAFT / ISSUE	
DWG No: QP021/01	REVISION: A	

REVISION	AMENDMENT	DATE
.	.	.

©COPYRIGHT
This drawing belongs to StreetCare Culture & Community, Traffic & Engineering Section. Neither the whole nor any part thereof may be reproduced without prior written permission.

Based upon Ordnance Survey Mapping with the permission of the Controller of Her Majesty's Stationery Office © Crown copyright. Unauthorised reproduction infringes Crown copyright and may lead to prosecution or civil proceedings. London Borough of Havering 100024327