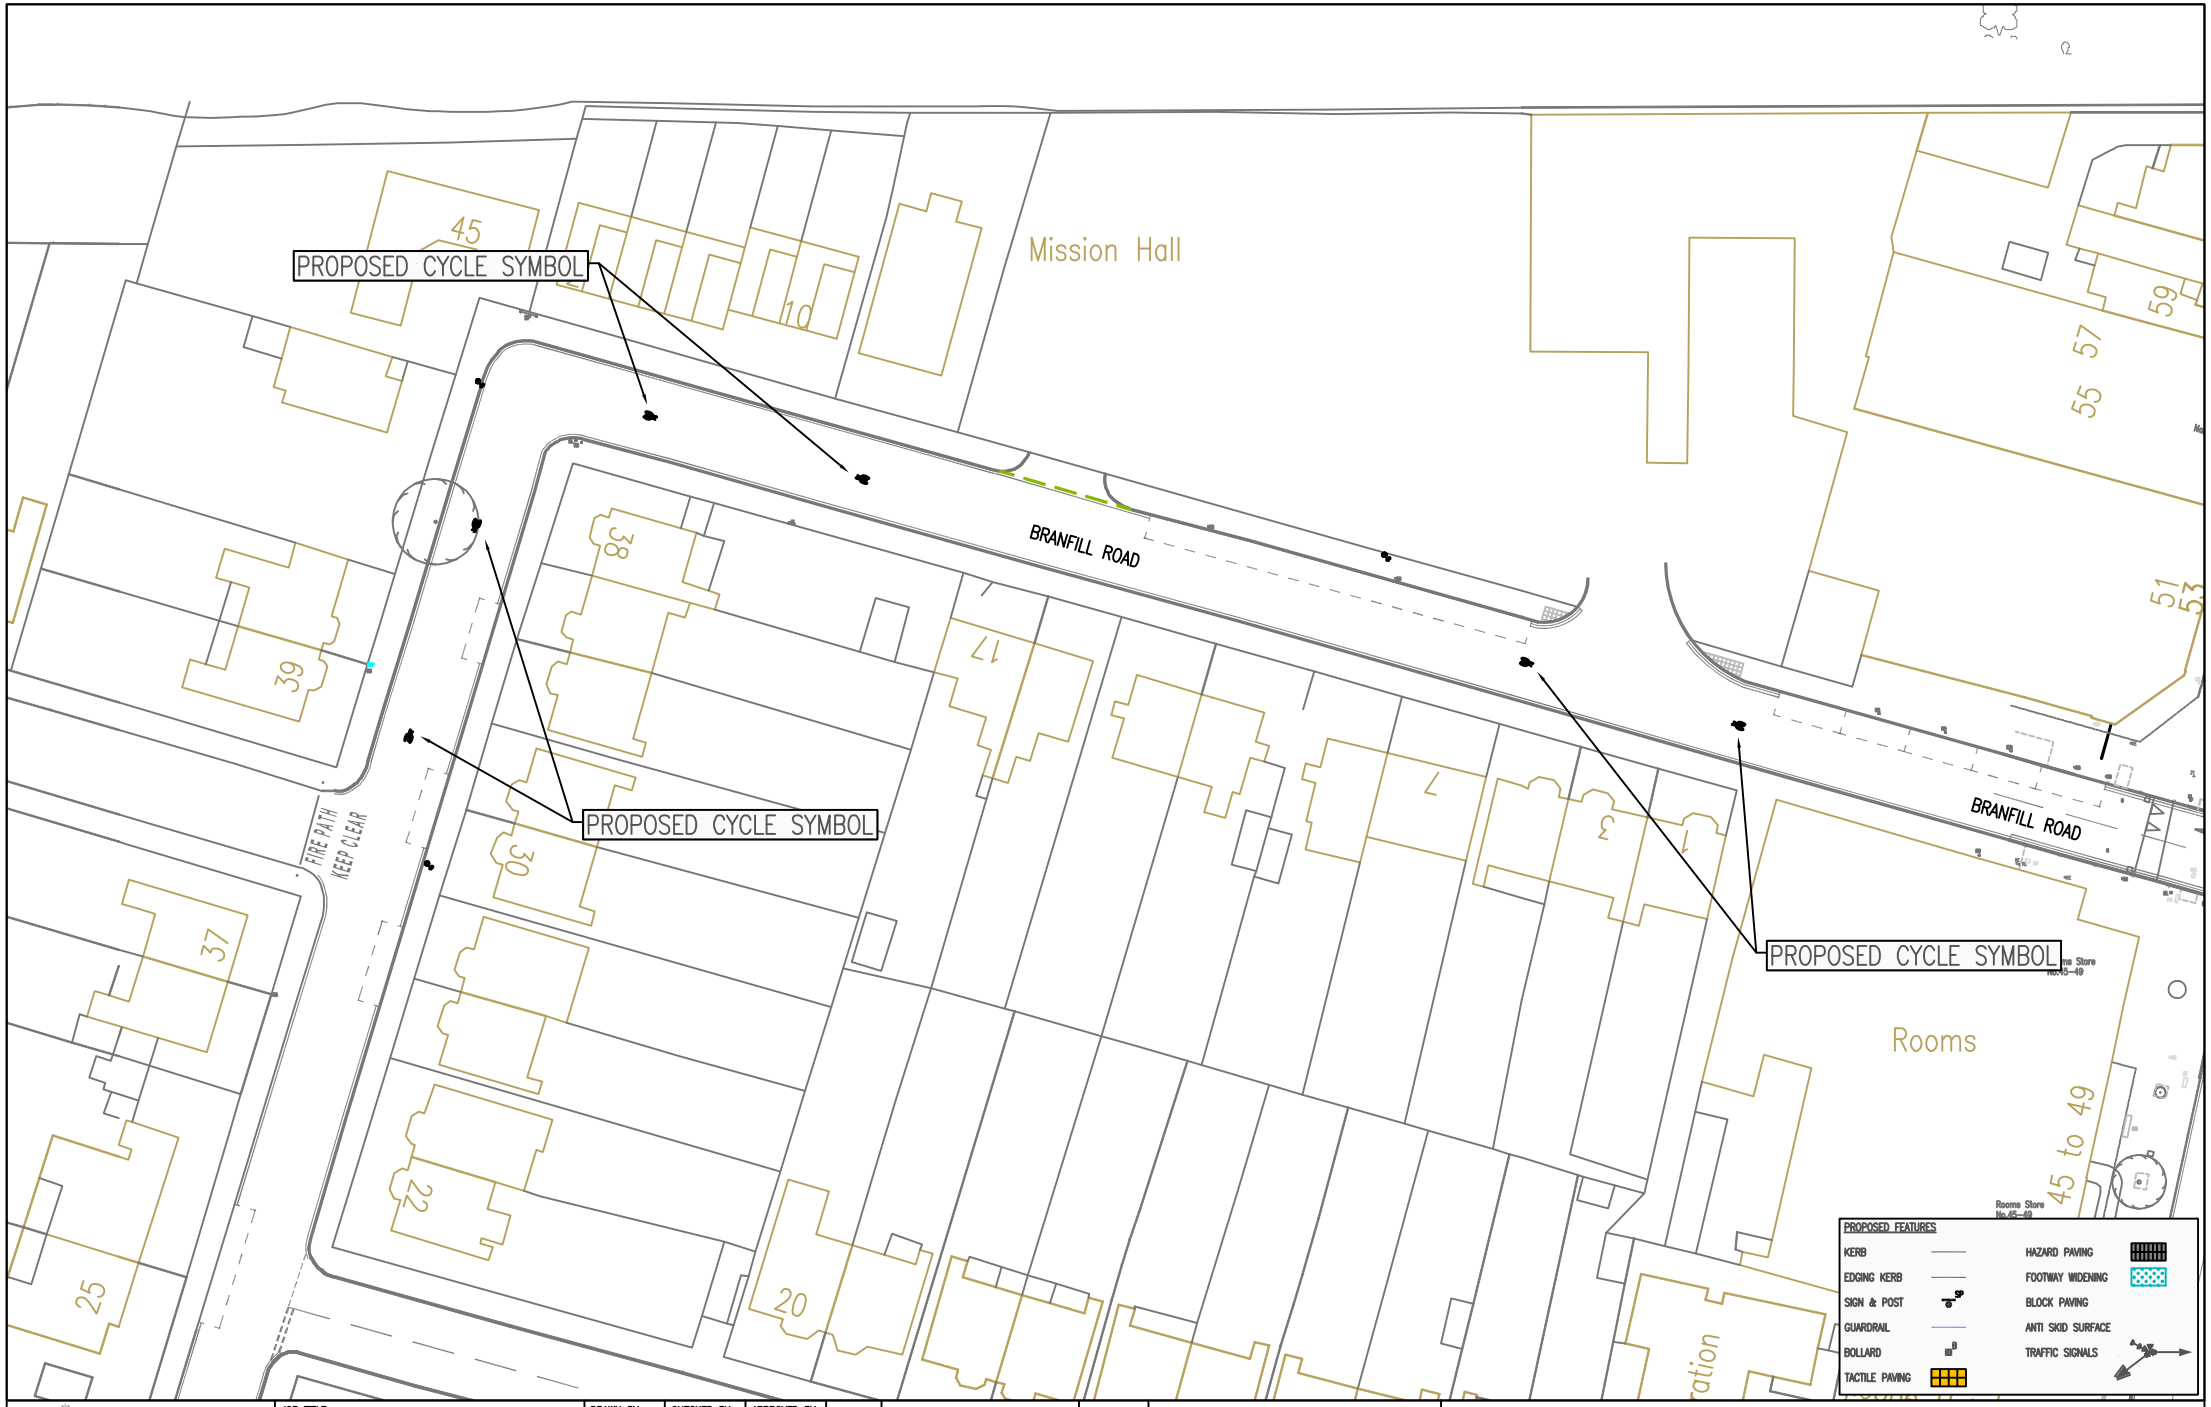

Havering
LONDON BOROUGH
STREETCARE CULTURE & COMMUNITY
TRAFFIC & ENGINEERING
10th FLOOR MERCURY HOUSE
MERCURY GARDENS, ROMFORD, RM1 3DW
TELEPHONE No: 01708 434343 FAX No: 01708 433721
E-MAIL: streetcare@havering.gov.uk

JOB TITLE
SUSTRANS CONNECT 2
PHASE 2 & 3

DRAWING TITLE
BRANFIL RD/CHAMPION RD PROPOSAL
DRAWING 16 OF 25

DRAWN BY	CHECKED BY	APPROVED BY
RP	MLP	MLP

DATE: 19.12.11 SCALE: N.T.S

PURPOSE: CONSULTATION [ ] DRAFT [ ] ISSUE

DWG No: QK042-01-116 REVISION: A

REVISION	AMENDMENT	DATE

©COPYRIGHT
This drawing belongs to StreetCare Culture & Community, Traffic & Engineering Section. Neither the whole nor any part thereof may be reproduced without prior written permission.

Based upon Ordnance Survey Mapping with the permission of the Controller of Her Majesty's Stationery Office © Crown copyright. Unauthorised reproduction infringes Crown copyright and may lead to prosecution or civil proceedings. London Borough of Havering 100024327