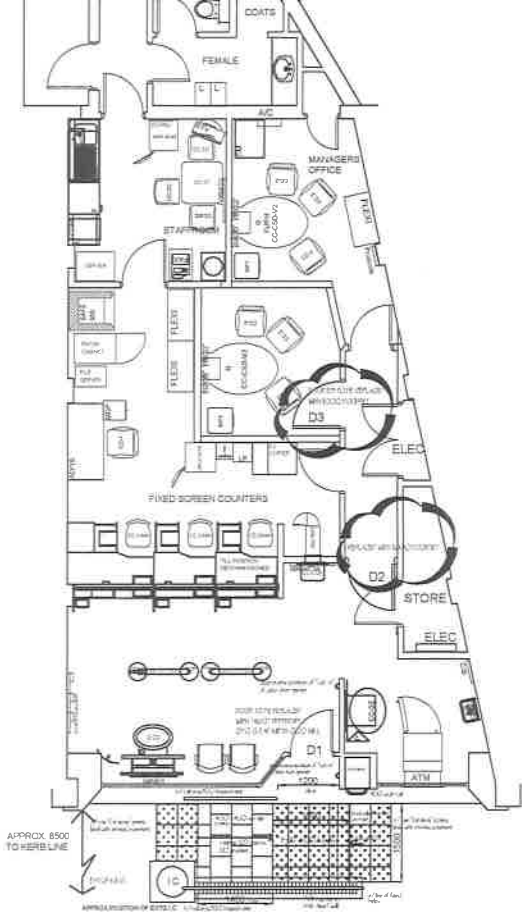

PROPOSED GROUND FLOOR PLAN

Construction of external access ramp & minor internal alterations as shown
This drawing to be read in conjunction with HU2.

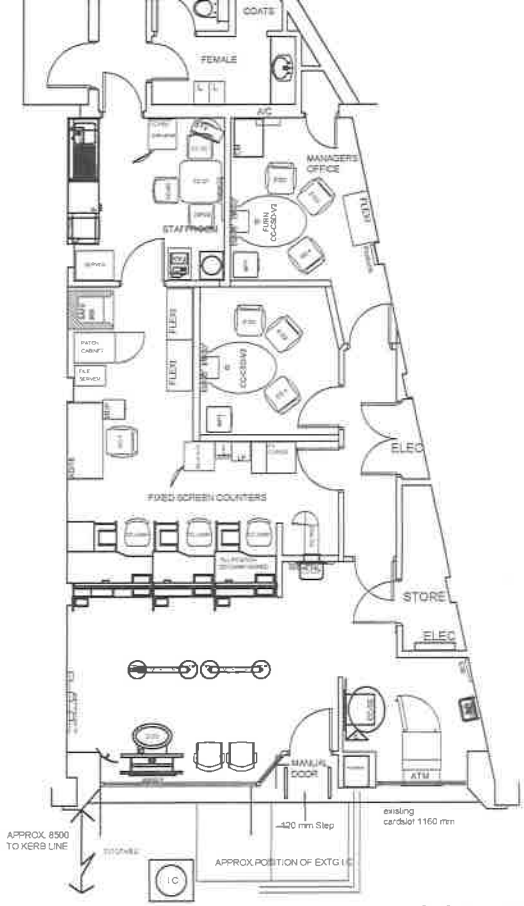

EXISTING GROUND FLOOR PLAN

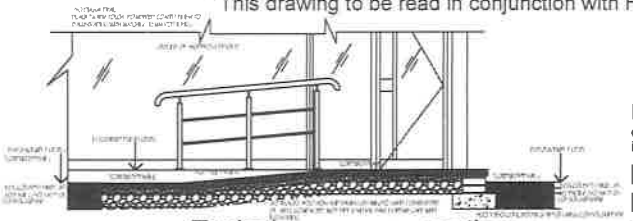

Typical ramp cross section

SCALE

0m 1m 2m 3m 4m 5m 6m 7m 8m 9m 10m

HALIFAX,8 STATION ROAD,UPMINSTER.RM14 2UB
Drawing no.HU1D. 03.01.2019 scale 1:100 @ A3
C:04.12.18 Replanned.(TP approved 14.12.18)
D:02.01.2019 Construction issue.

RUGGLES & JEFFERY LTD.
BRITNEY HOUSE,HODGSON WAY,
WICKFORD,ESSEX SS11 8YG.
Tel:01268 572332 Fax:01268 572337
Email:enquiries@rugglesandjeffery.co.uk

Malcolm Batchelor MCIAT
Architectural Consultant
'Hestia'
Heathfield Road,
Crossroads Road,
Heathfield,
East Sussex TN21 0LS.
Tel 01435 863084 / 07798 638796
Email mbatchelor777@hotmail.com