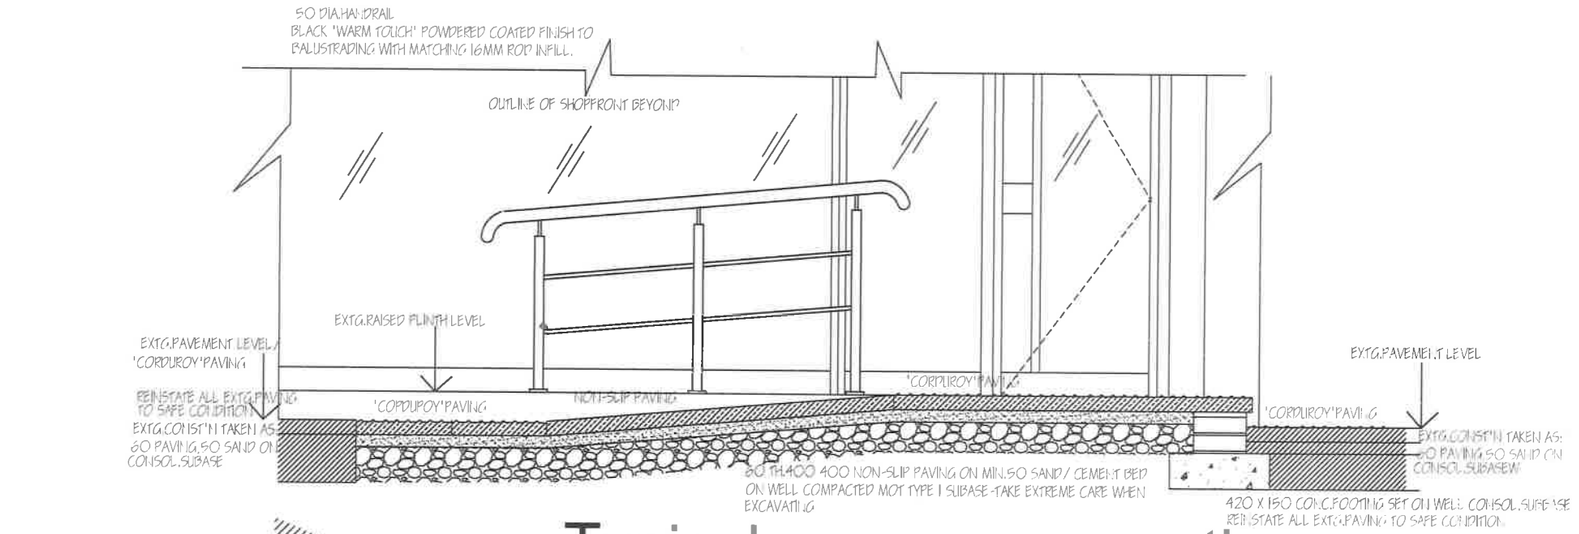

Typical ramp cross section

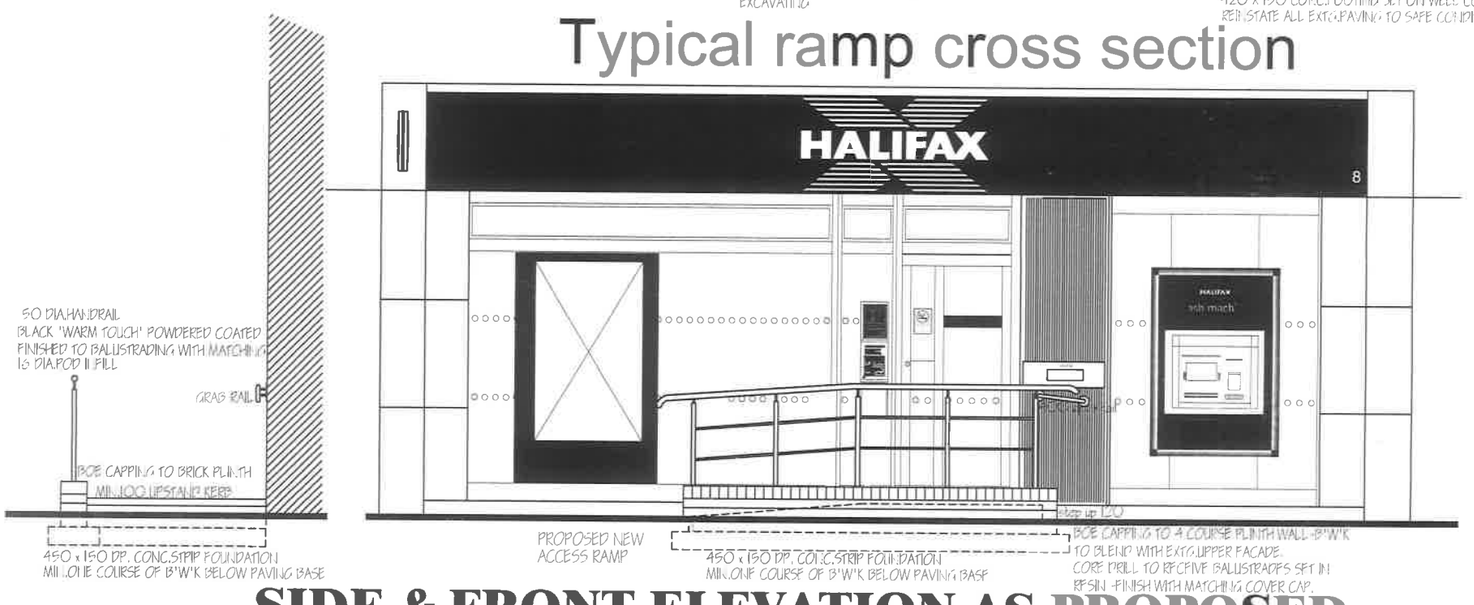

SIDE & FRONT ELEVATION AS PROPOSED

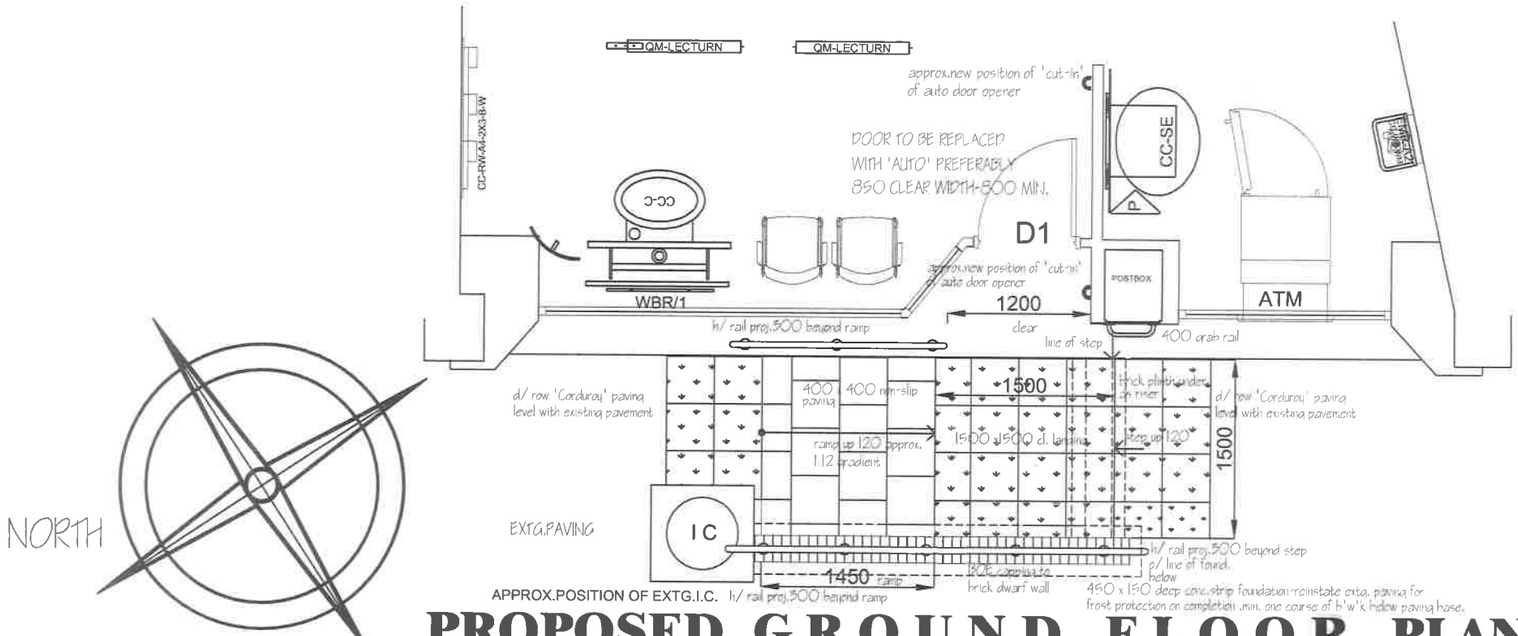

PROPOSED GROUND FLOOR PLAN

Construction of external access ramp & minor internal alterations as shown

SCALE This drawing to be read in conjunction with HU1D.

0m 1m 2m 3m 4m 5m 6m 7m 8m 9m 10m

HALIFAX,8 STATION ROAD,UPMINSTER.RM14 2UB

Drawing no.HU2. 03.01.2019 scale 1:50 @ A3 (PLAN & ELEVATION)

RUGGLES & JEFFERY LTD.
BRITNEY HOUSE,HODGSON WAY,
WICKFORD,ESSEX SS11 8YG.
Tel:01268 572332 Fax:01268 572337
Email:enquiries@rugglesandjeffery.co.uk

Malcolm Batchelor MCIAT
Architectural Consultant
'Hestia'
Heathfield Road,
Cross-in-Hand,
Heathfield,
East Sussex.TN21 0LS.
Tel:01435 863084 / 07798 638796
Email:m.batchelor472@btinternet.com