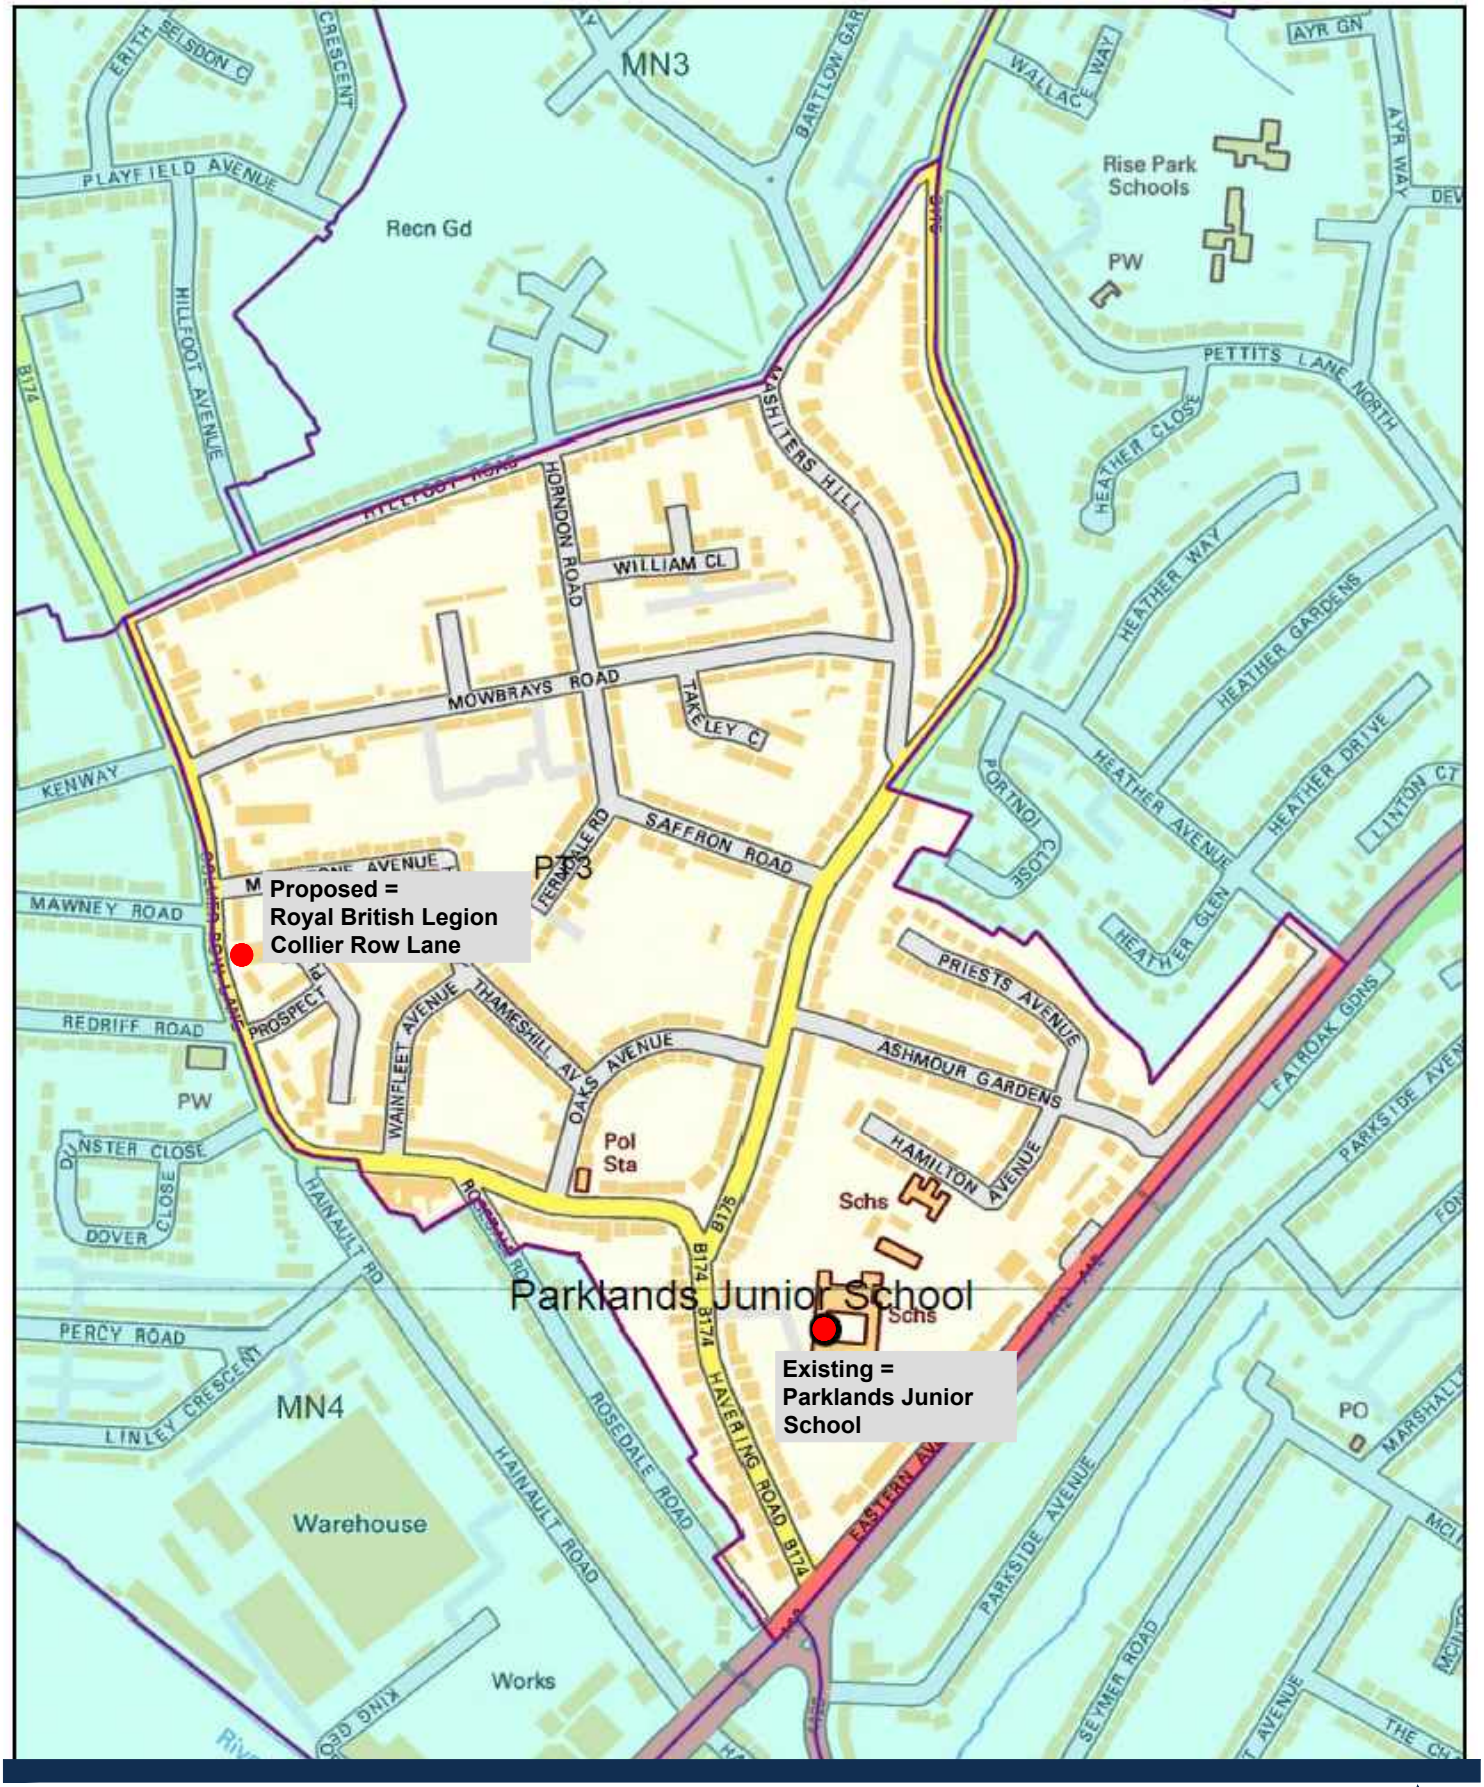

one source
at the heart of public services

Havering
LONDON BOROUGH

PT3 Polling Station Relocation
Parklands Junior School To
Royal British Legion, Collier Row Lane

N

Proposed Relocation Plan

rev/by	date	amendment

drawn by	nt
date	December 2020
scale	NTS @ A4

drawing number
PT3

Technical Services
River Chambers | High Street
Romford | RM1 1HR | Tel: 01708 434343

Copyright, all rights reserved. No part of this document may be reproduced, stored in a retrievable system, or transmitted in any form without receiving prior permission from OneSource, The London Borough of Havering & The London Borough of Newham. © Crown copyright and database rights 2020 Ordnance Survey 100024327