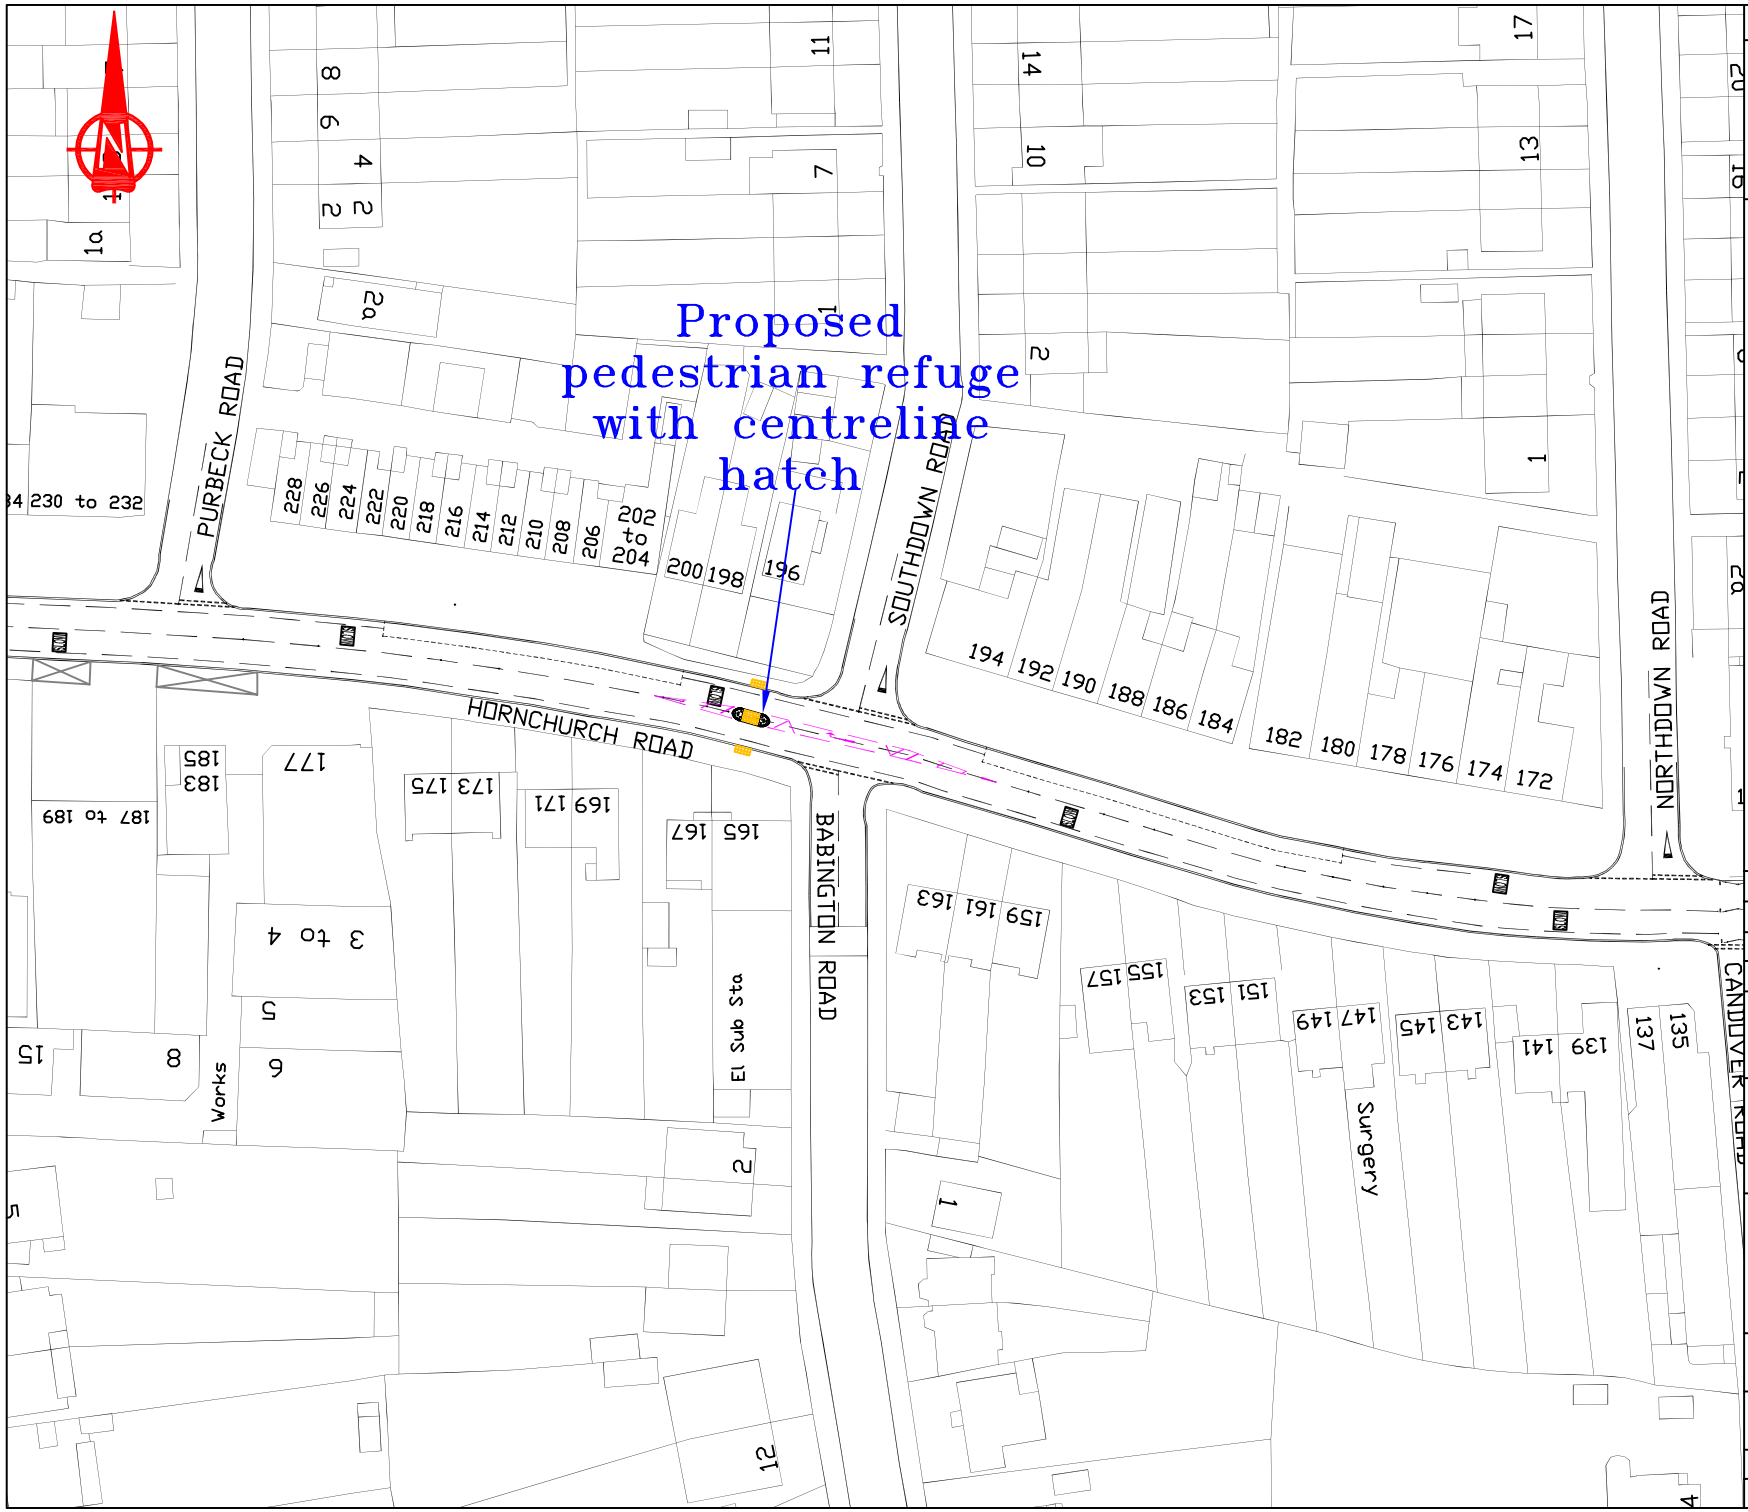

PURPOSE	–

©COPYRIGHT
This drawing belongs to StreetCare Culture & Community, Traffic & Engineering Section. Neither the whole nor any part thereof may be reproduced without prior written permission.

Based upon Ordnance Survey Mapping with the permission of the Controller of Her Majesty's Stationery Office © Crown copyright. Unauthorised reproduction infringes Crown copyright and may lead to prosecution or civil proceedings. London Borough of Havering 100024327

NOTES

REVISION	AMENDMENT	DATE

JOB TITLE
HORNCHURCH ACCIDENT REDUCTION PROGRAMME

DRAWING TITLE
PROPOSED SAFETY IMPROVEMENTS

Havering LONDON BOROUGH
STREETCARE CULTURE & COMMUNITY TRAFFIC & ENGINEERING
10th FLOOR MERCURY HOUSE
MERCURY GARDENS, ROMFORD, RM1 3DW
TELEPHONE No: 01708 434343
FAX No: 01708 433721
E-MAIL: streetcare@havering.gov.uk

DRAWN BY	CHECKED BY	APPROVED BY
VS	VS	VS
SCALE NTS	DATE AUG12	DRAFT / ISSUE
ACAD REF: -	DRAWING No QL003/H/1	REVISION –
Sheet Size: A4 (210x297)		