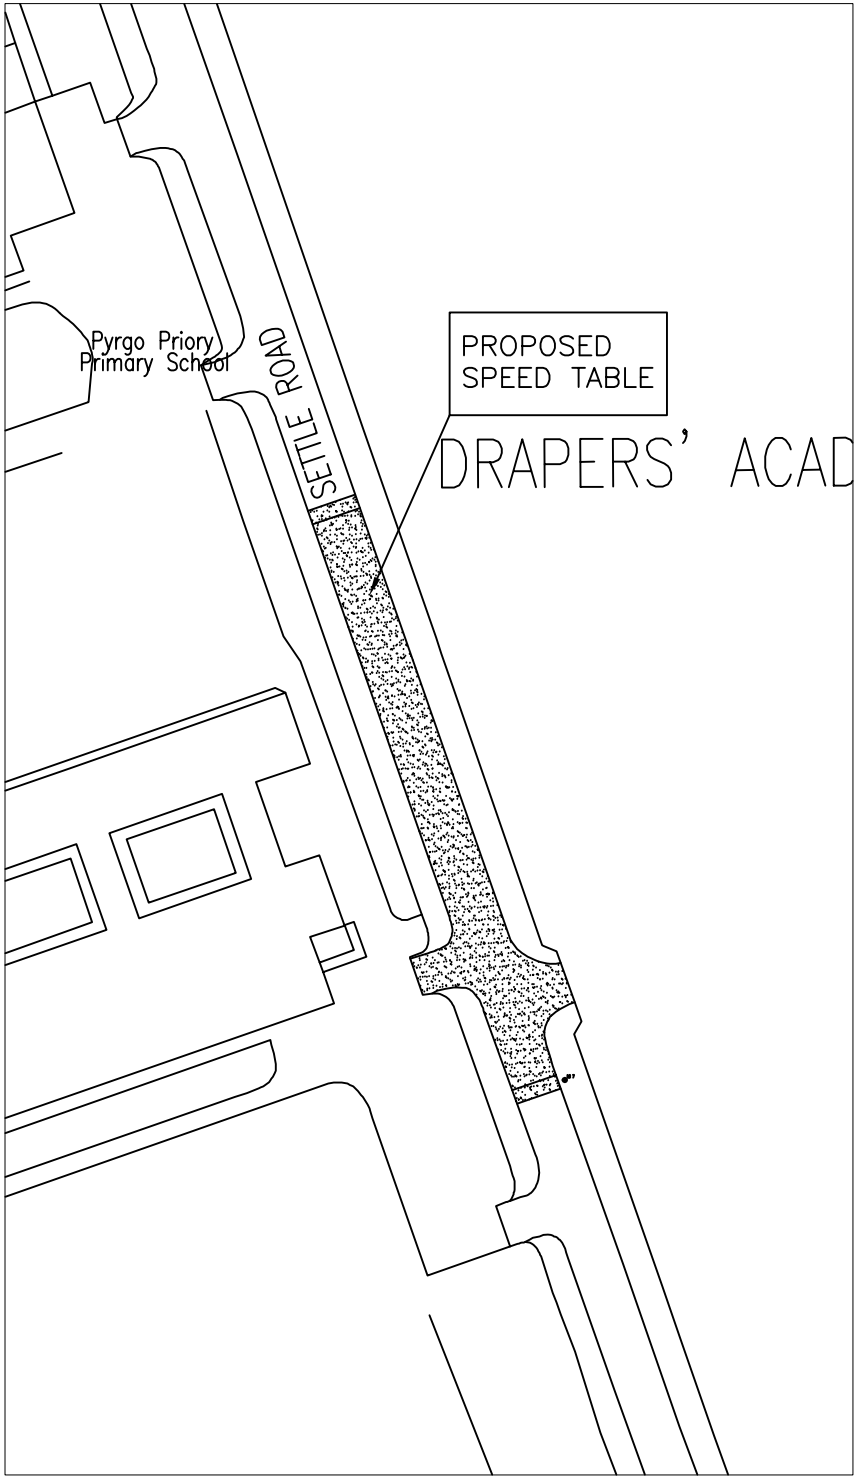

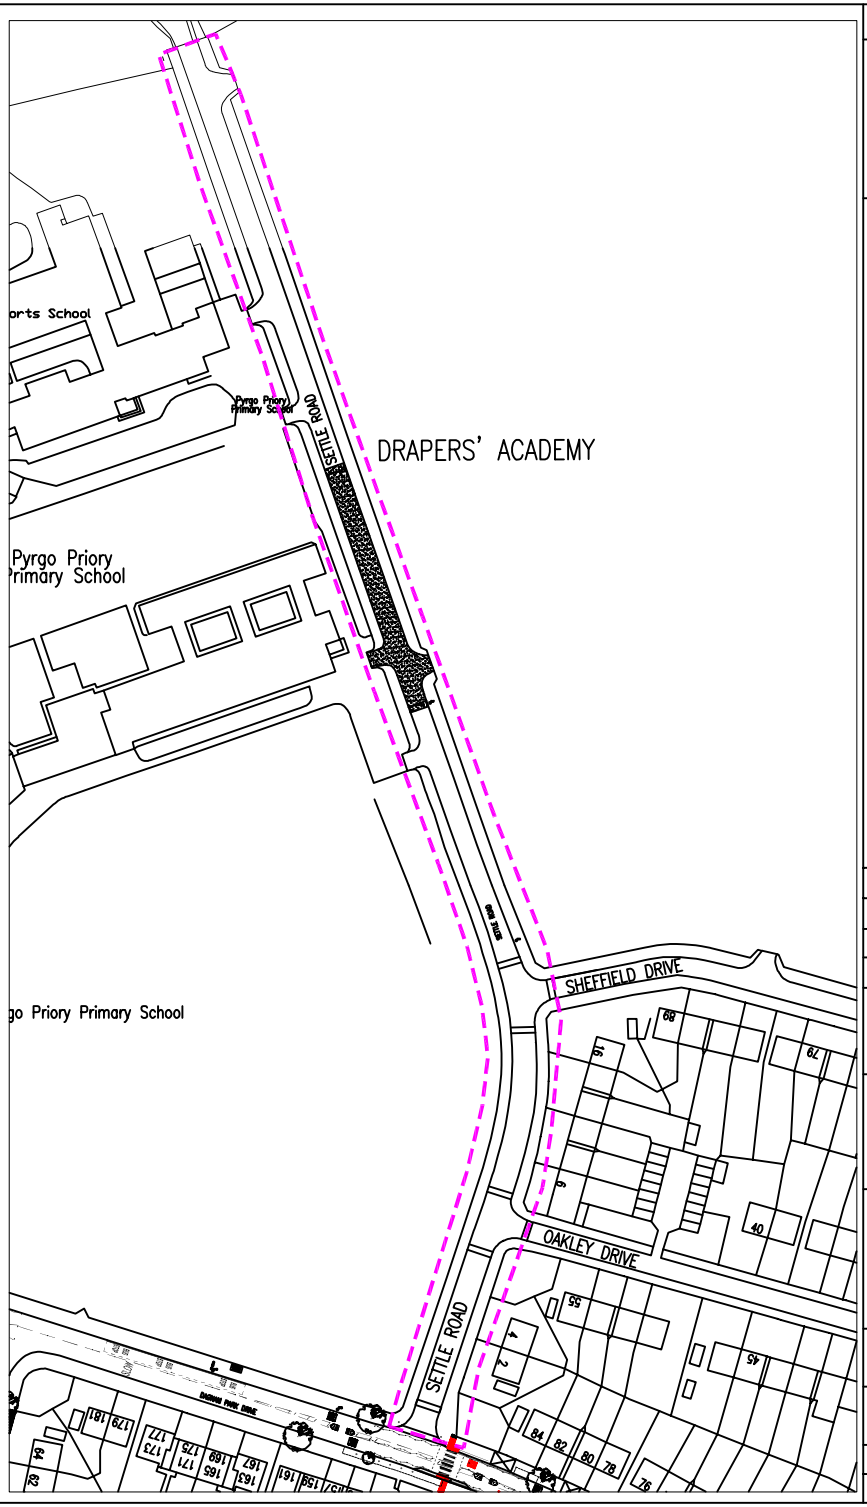

PURPOSE	CONSULTATION

©COPYRIGHT
This drawing belongs to StreetCare Culture & Community, Traffic & Engineering Section. Neither the whole nor any part thereof may be reproduced without prior written permission.

Based upon Ordnance Survey Mapping with the permission of the Controller of Her Majesty's Stationery Office © Crown copyright. Unauthorised reproduction infringes Crown copyright and may lead to prosecution or civil proceedings. London Borough of Havering 100024327

NOTES

EXTENT OF PROPOSED 20MPH ZONE

REVISION	AMENDMENT	DATE

JOB TITLE
SETTLE ROAD, HAROLD HILL

DRAWING TITLE
PROPOSED SPEED TABLE AND 20MPH ZONE

Havering
LONDON BOROUGH
STREETCARE CULTURE & COMMUNITY
TRAFFIC & ENGINEERING

10th FLOOR MERCURY HOUSE
MERCURY GARDENS, ROMFORD,
RM1 3DW
TELEPHONE No: 01708 434343
FAX No: 01708 433721
E-MAIL: streetcare@havering.gov.uk

DRAWN BY	CHECKED BY	APPROVED BY
MLP	MLP	MLP
SCALE: NTS	DATE: OCT'12	DRAFT / ISSUE
ACAD REF: -	DRAWING No: QL017-101	REVISION: –
Sheet Size: A4 (210x297)		