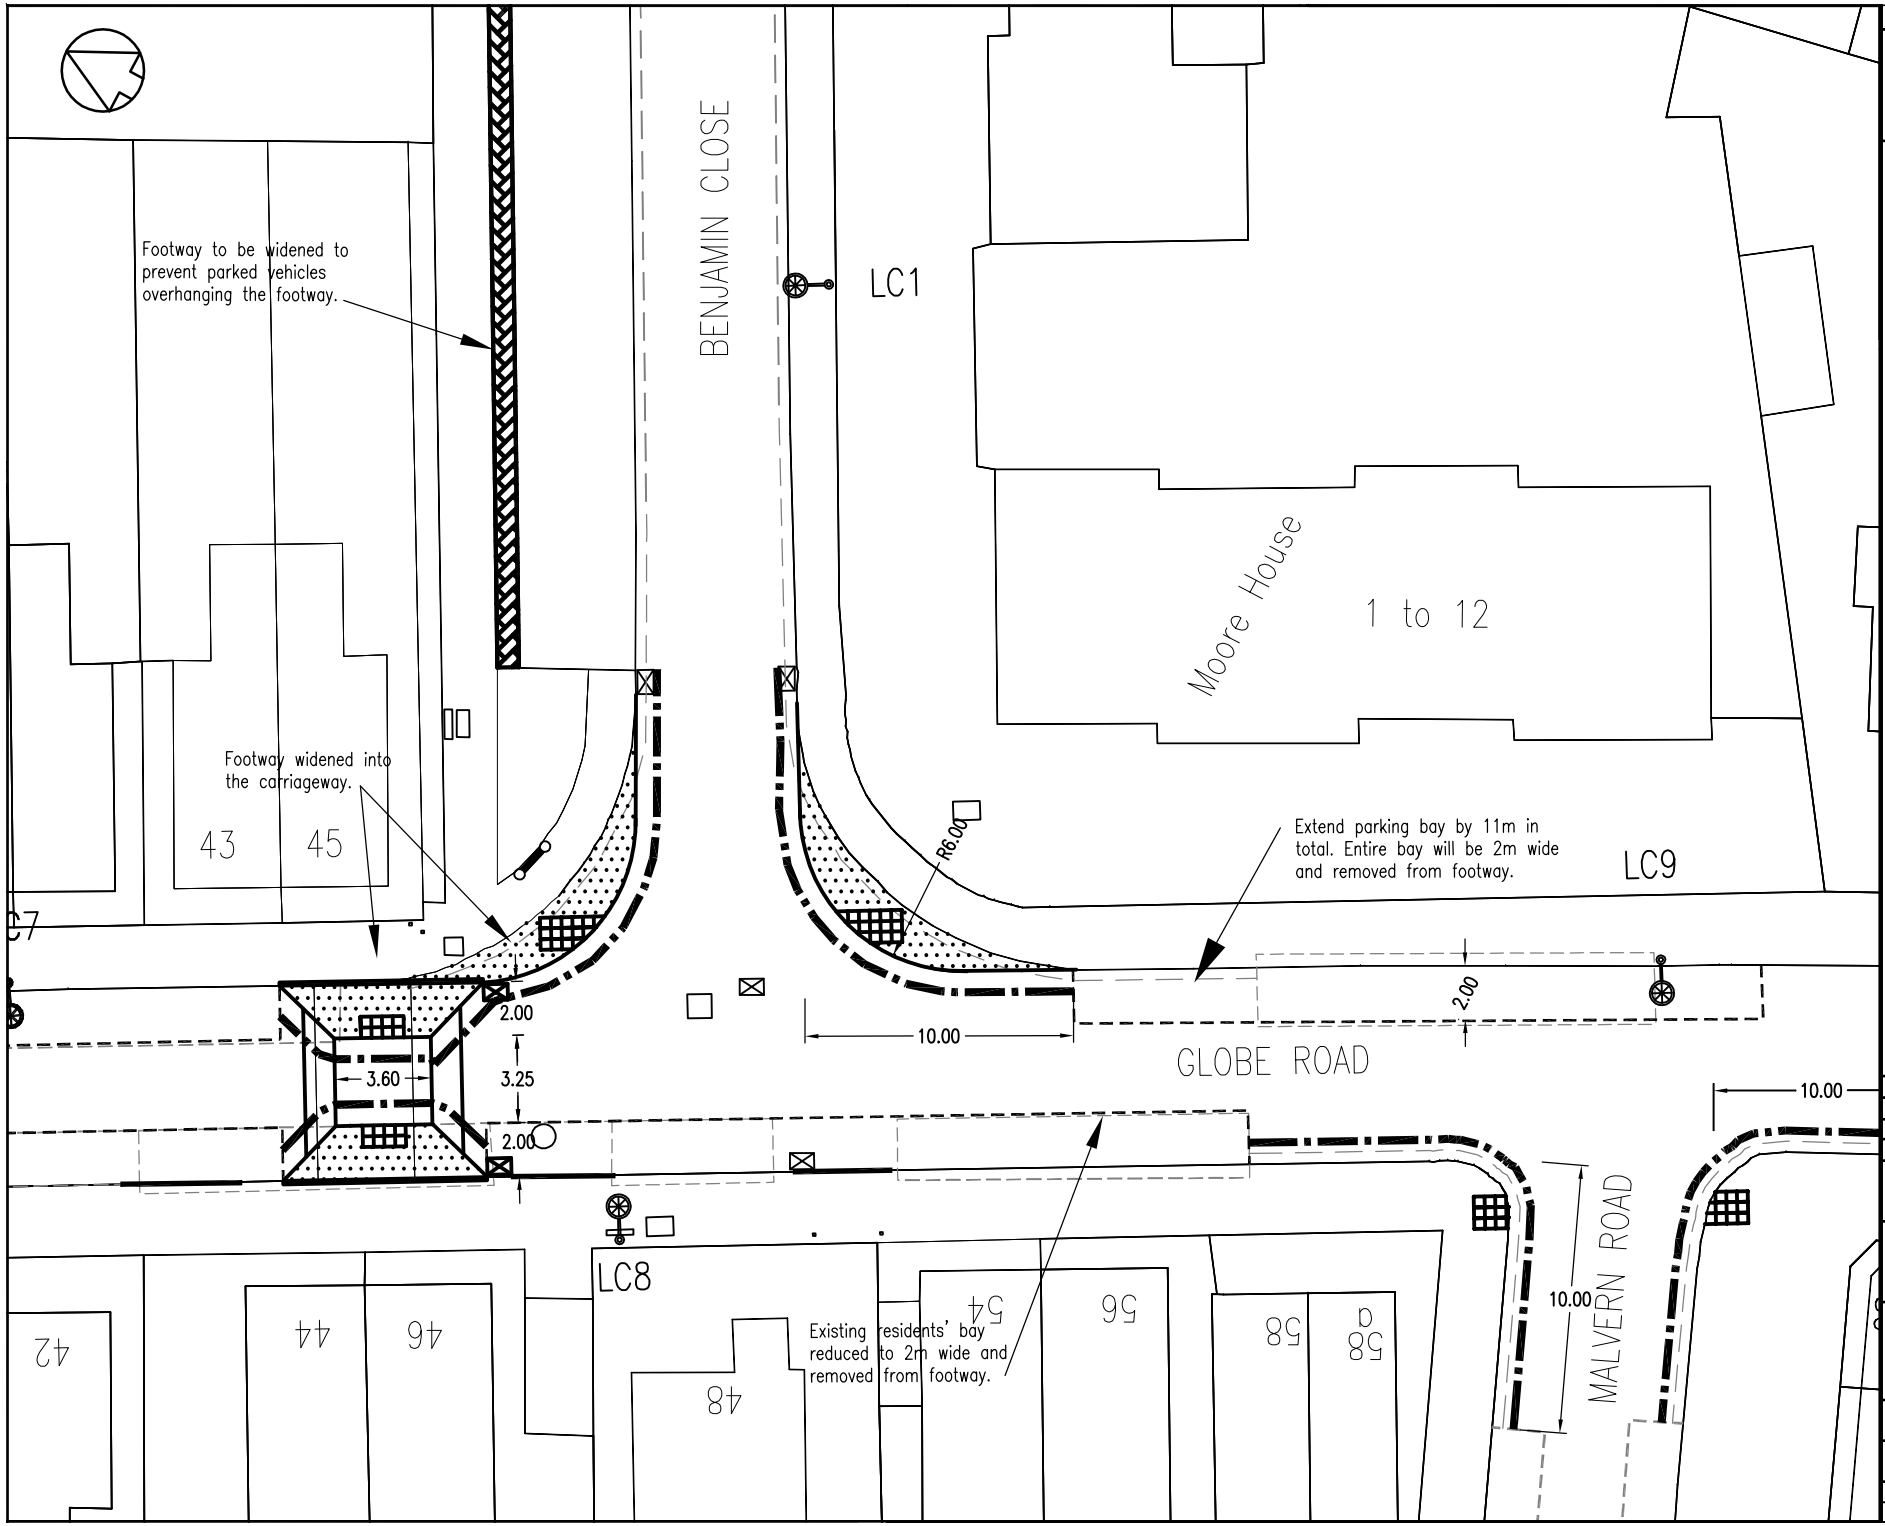

PURPOSE

©COPYRIGHT
This drawing belongs to StreetCare Culture & Community, Traffic & Engineering Section. Neither the whole nor any part thereof may be reproduced without prior written permission.

Based upon Ordnance Survey Mapping with the permission of the Controller of Her Majesty's Stationery Office © Crown copyright. Unauthorised reproduction infringes Crown copyright and may lead to prosecution or civil proceedings. London Borough of Havering 100024327

NOTES

School Crossing Patrol to operate outside 44 & 45 Globe Road.

Both footways will be extended into the carriageway by 2m to create a pinch point narrowing the road to 1 lane wide. This improves pedestrian visibility whilst minimising parking loss.

A 75mm high flat top hump will run between the pinch point, replacing the existing hump outside 44 & 45 Globe Road.

A drainage channel kerb will be installed along each existing kerbline plus 2 new road gullies.

Benjamin Close junction radii to be reduced, shortening the distance pedestrians need to cross.

All residents' parking bays to be made 2.0m wide and to be entirely in the carriageway (footway markings to be removed).

Parking bays will be removed outside 44, 45 & 46 Globe Road. But the bay outside Moore House will be extended by 11m.

Existing single yellow line
Proposed single yellow line
Existing parking bay
Proposed parking bay
Proposed double yellow line

REVISION	AMENDMENT	DATE

JOB TITLE
Hylands Primary School
School Crossing Patrol Improvements

DRAWING TITLE
Globe Road/Benjamin Close Junction
Scheme Proposal for Residents' Consultation

Havering LONDON BOROUGH
STREETCARE CULTURE & COMMUNITY
TRAFFIC & ENGINEERING
10th FLOOR MERCURY HOUSE
MERCURY GARDENS, ROMFORD, RM1 3DW
TELEPHONE No: 01708 434343
FAX No: 01708 433721
E-MAIL: streetcare@havering.gov.uk

DRAWN BY	CHECKED BY	APPROVED BY
NC		MP
SCALE NTS	DATE Sept 12	DRAFT / ISSUE
ACAD REF: Sheet Size: A3 (297x420)	DRAWING No QL022.0B.01	REVISION A