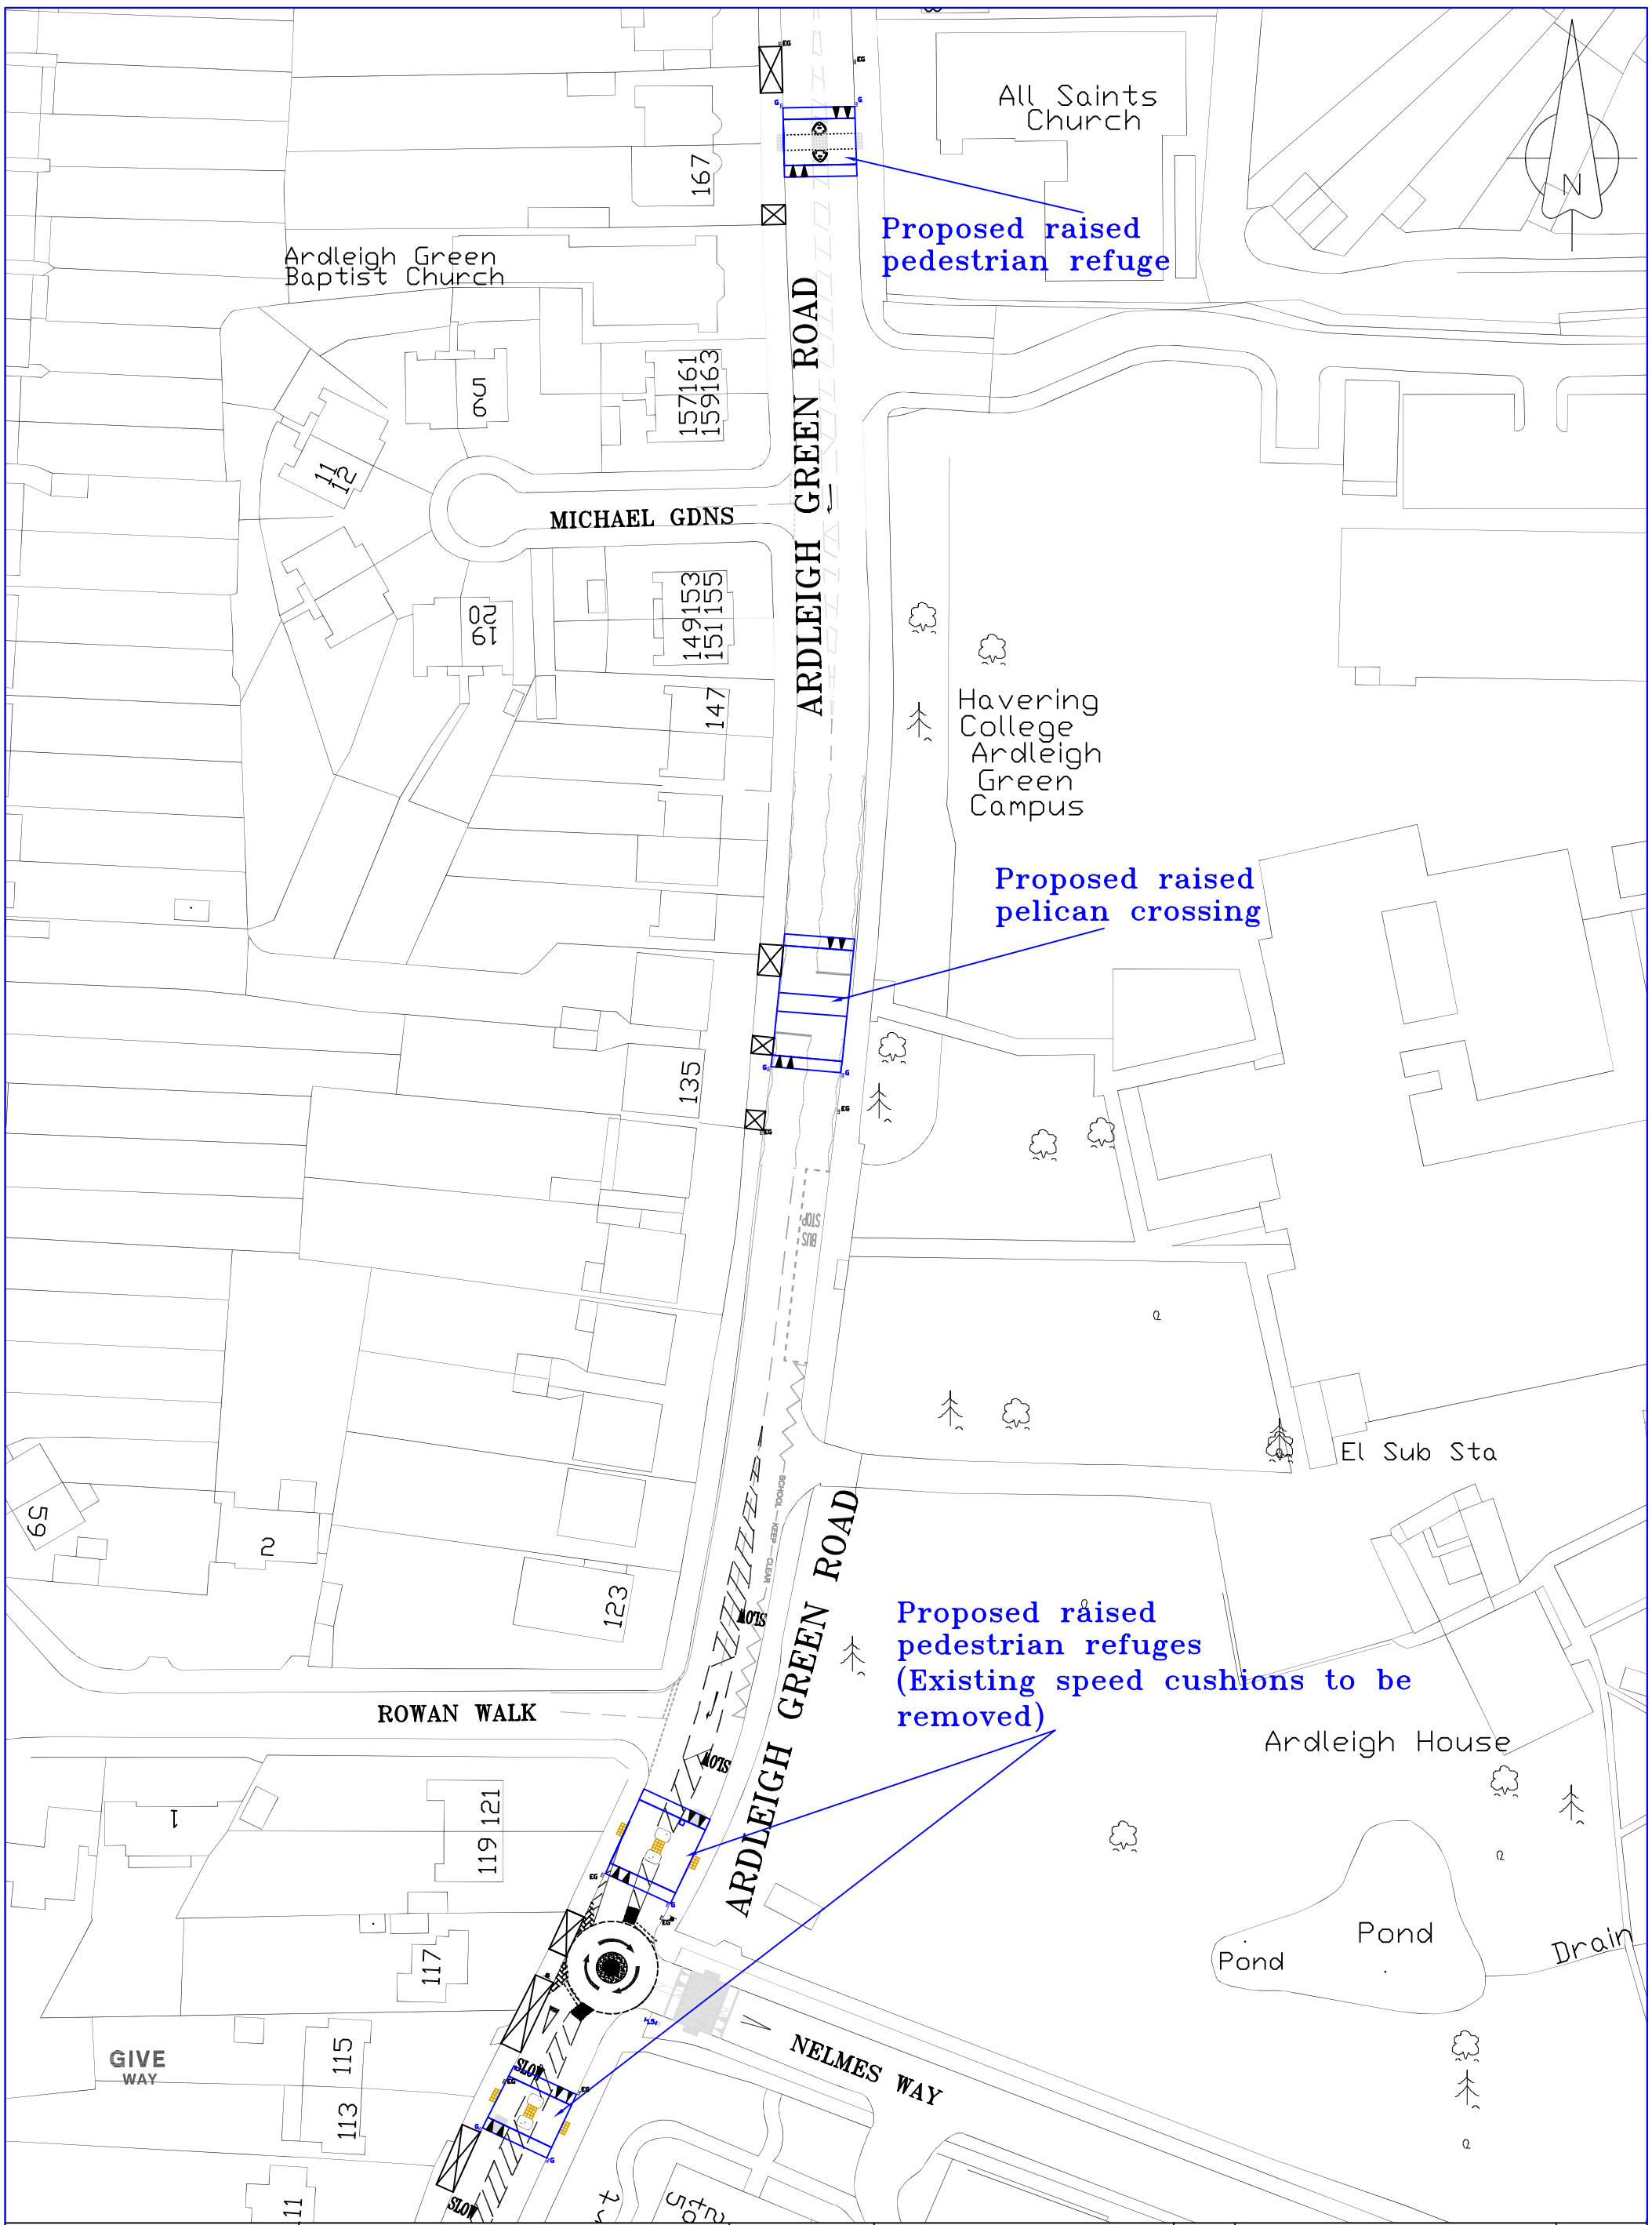


Havering LONDON BOROUGH

©COPYRIGHT
This drawing belongs to The London Borough of Havering. Neither the whole nor any part thereof may be reproduced without prior written permission.

Based upon Ordnance Survey Mapping with the permission of the Controller of Her Majesty's Stationery Office © Crown copyright. Unauthorised reproduction infringes Crown copyright and may lead to prosecution or civil proceedings. London Borough of Havering 100024327

| | | | |
|---|---|---|---|
| JOB TITLE<br>ARDLEIGH GREEN ROAD<br>COLLISIONS REDUCTION PROGRAMME | PURPOSE<br>– | | |
| | DRAWN BY<br>VS | CHECKED BY<br>VS | APPROVED BY<br>AR |
| DRAWING TITLE<br>PROPOSED<br>SAFETY IMPROVEMENTS | SCALE (AT A3 SIZE)<br>NTS | DATE<br>DEC 22 | DRAFT<br>ISSUE |
| | ACAD REF:<br>Sheet Size: A3 (420x297) | DRAWING No<br>QV005/2 | REVISION<br>– |

| REVISION | AMENDMENT | DATE |
|---|---|---|
| | | |