Based upon the Ordnance Survey map mapping with the permission of the controller of Her Majesty Stationary Office - Crown copyright. Unauthorised reproduction may lead to prosecution or civil proceedings. London Borough of Havering 100024327

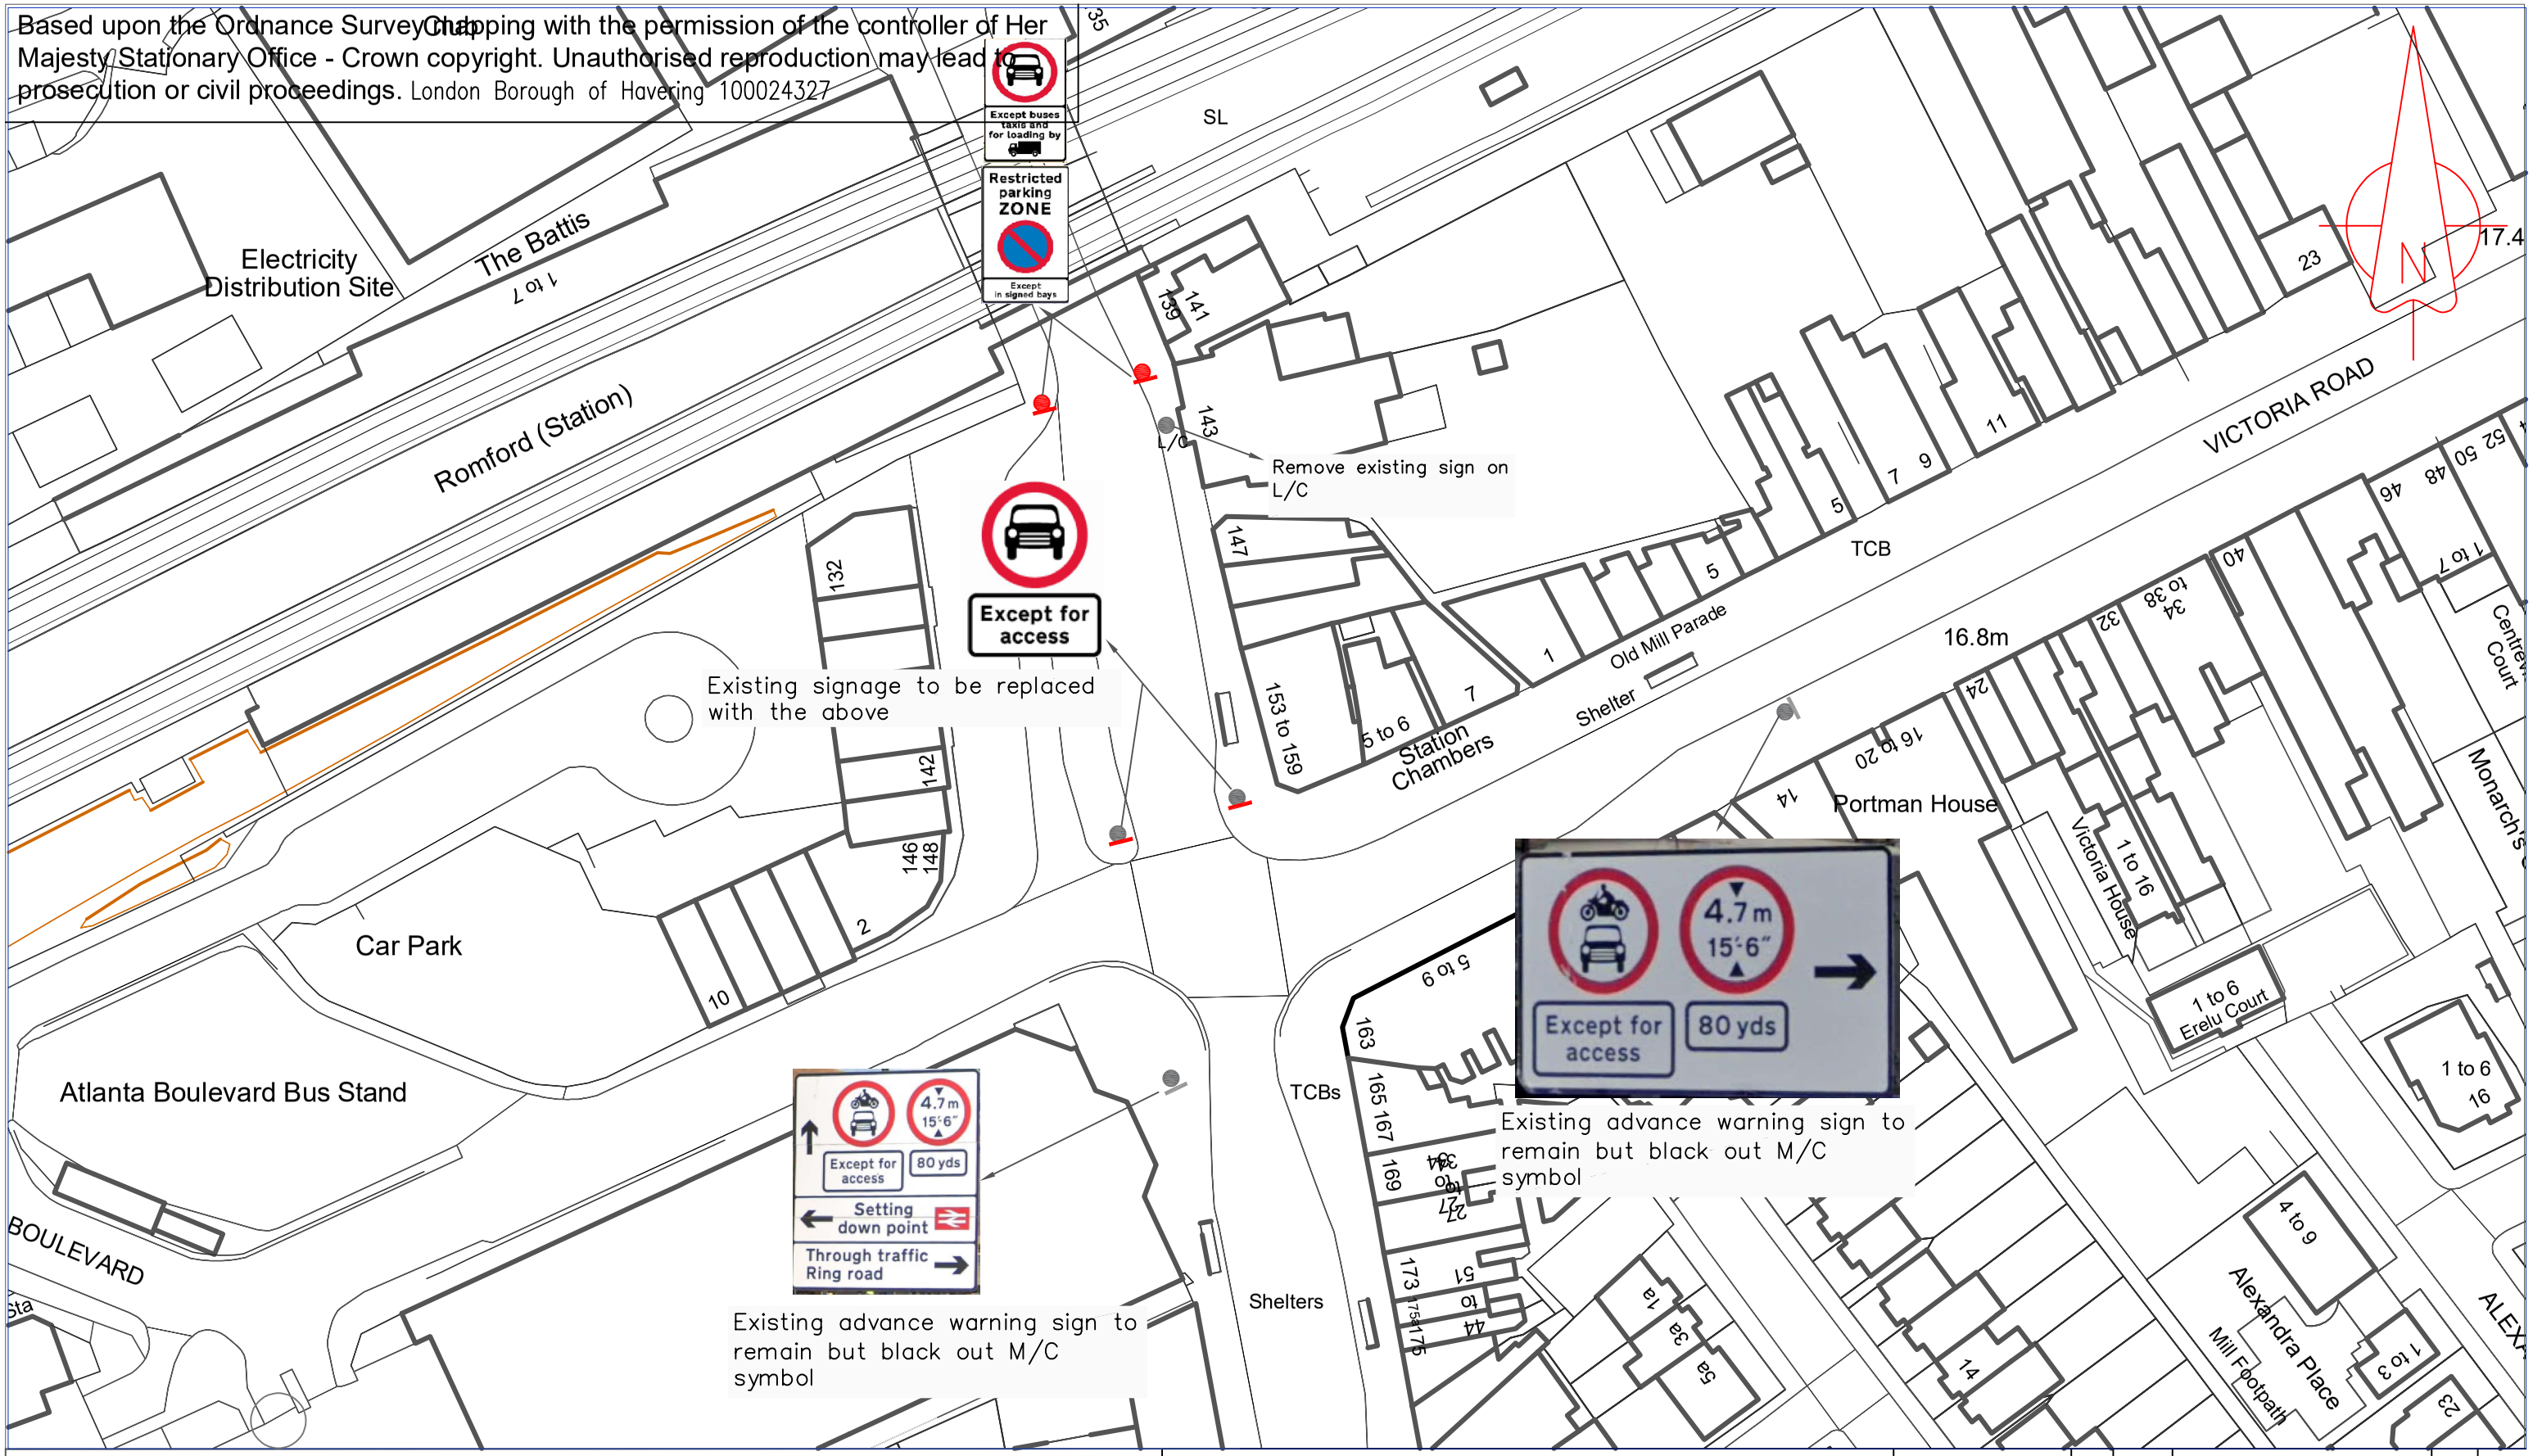

Key

EXISTING SIGN POST WITH NEW SIGN

EXISTING SIGN POST&PLATE

PROPOSED SIGN POST&PLATE

EXISTING LAMP COLUMN (L/C)

CLIENT	LONDON_BOROUGH OF HAVERING
PROJECT	SOUTH_STREET JUNCTION_WITH VICTORIA_ROAD
SUBJECT	PROPOSED PROHIBITION_OF MOTOR_VEHCILES
DESIGNED	CC
CHECKED	CC
APPROVED	CC
SCALE	NTS

REV	DATE	DESCRIPTION	BY	CKD

Havering LONDON BOROUGH

DRAWING No. SCH_22890 REV 0

PROJECT STAGE XXX

DATE ISSUED 25/05/22