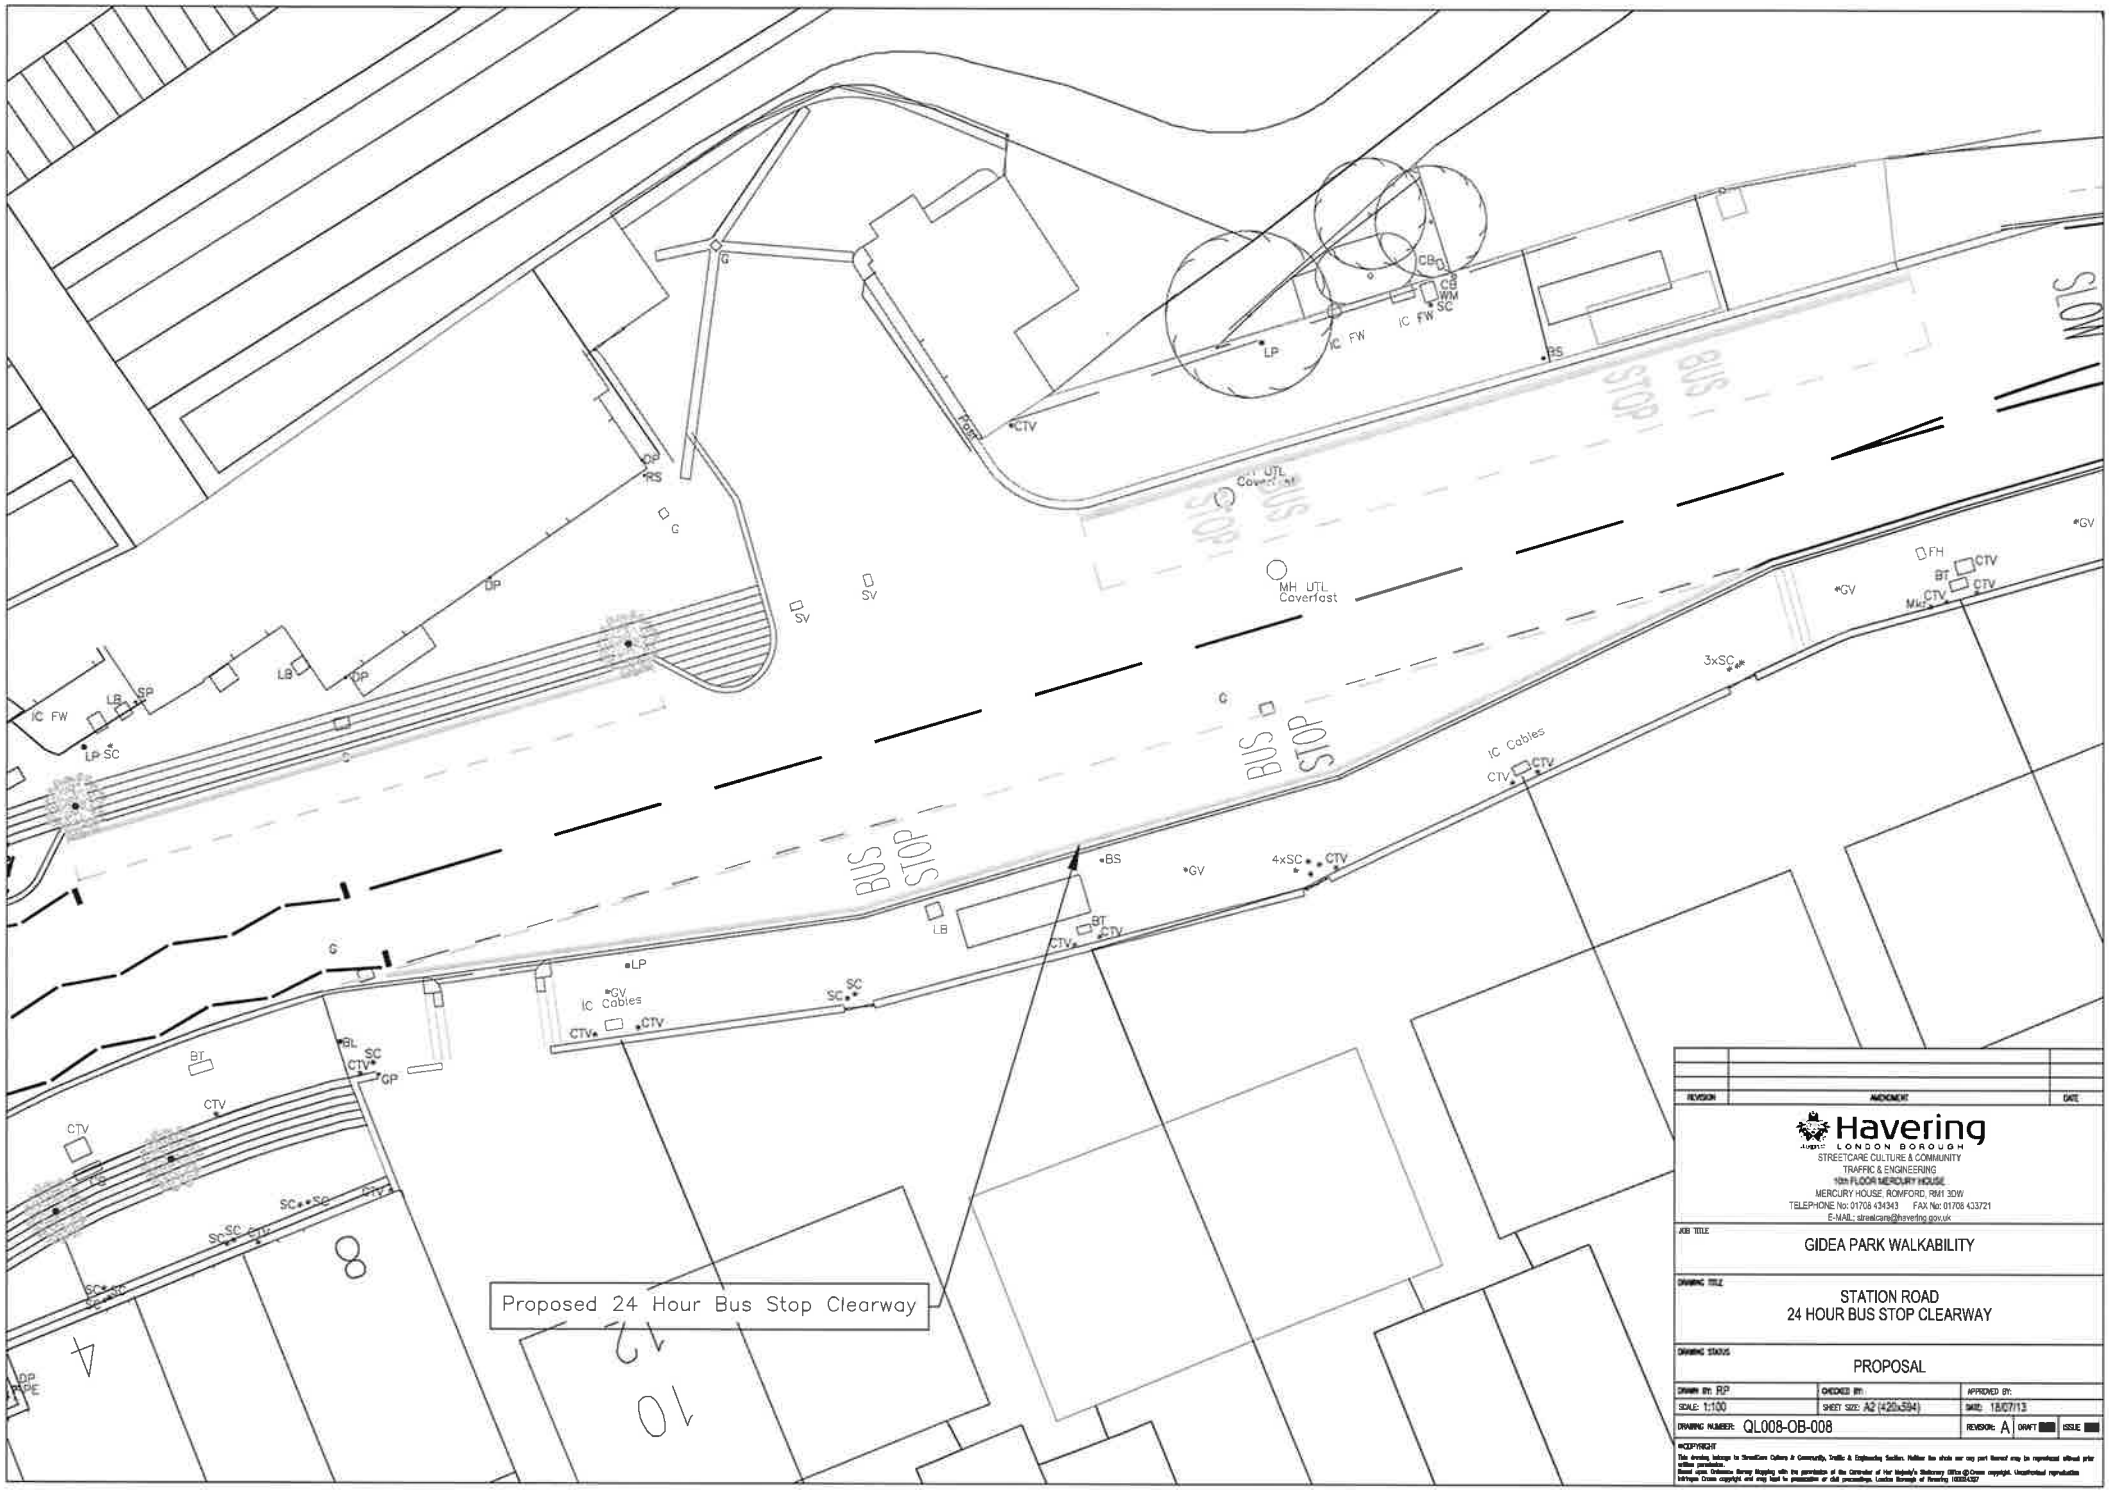

REVISION	AMENDMENT	DATE

Havering
LONDON BOROUGH

STREETCARE CULTURE & COMMUNITY
TRAFFIC & ENGINEERING
10th FLOOR MERCURY HOUSE
MERCURY HOUSE ROMFORD, RM1 3DW
TELEPHONE No: 01708 434343 FAX No: 01708 433721
E-MAIL: streetcare@havering.gov.uk

JOB TITLE
GIDEA PARK WALKABILITY

DRAWING TITLE
STATION ROAD
24 HOUR BUS STOP CLEARWAY

DRAWING STATUS
PROPOSAL

DRAWN BY: RP	CHECKED BY:	APPROVED BY:
SCALE: 1:100	SHEET SIZE: A2 (420x594)	DATE: 18/07/13
DRAWING NUMBER: QL008-OB-008	REVISION: A	DRAFT ■ ISSUE ■

©COPYRIGHT
This drawing belongs to StreetCare Culture & Community, Traffic & Engineering Section. Neither the whole nor any part thereof may be reproduced without prior written permission.
Based upon Ordnance Survey Mapping with the permission of the Controller of Her Majesty's Stationery Office © Crown copyright. Unauthorised reproduction infringes Crown copyright and may lead to prosecution or civil proceedings. London Borough of Havering 100024327

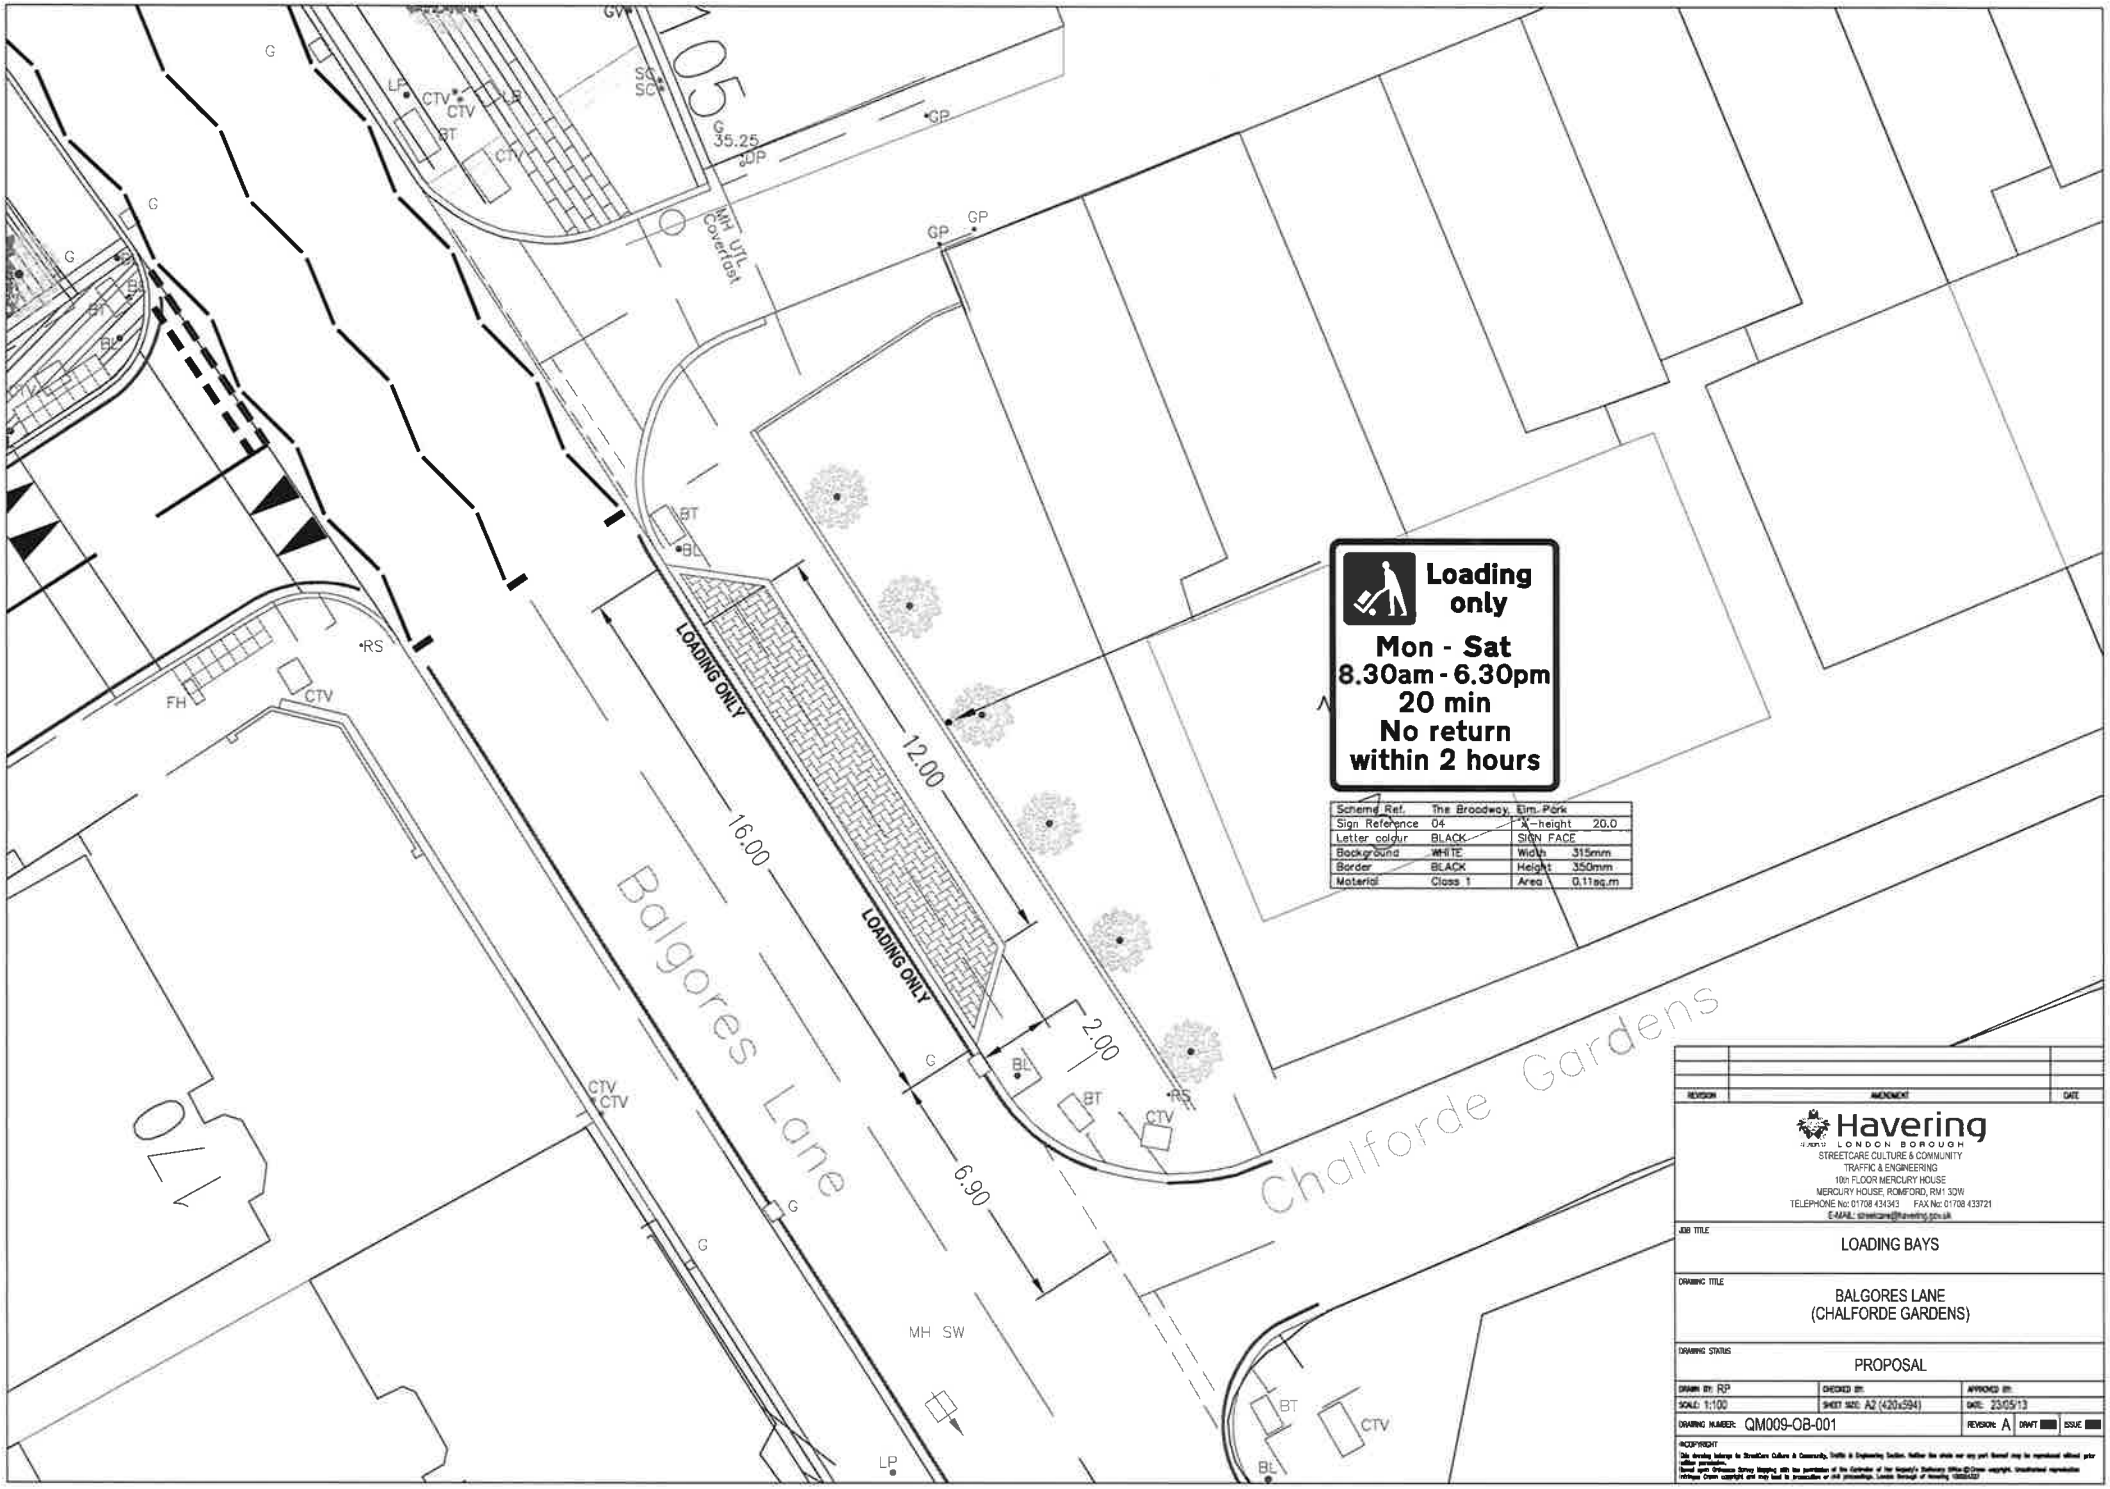

REVISION	AMENDMENT	DATE

Havering
LONDON BOROUGH

STREETCARE CULTURE & COMMUNITY
TRAFFIC & ENGINEERING
10th FLOOR MERCURY HOUSE
MERCURY HOUSE, ROMFORD, RM1 3QW
TELEPHONE No: 01708 434343 FAX No: 01708 433721
E-MAIL: streetcare@havering.gov.uk

JOB TITLE
LOADING BAYS

DRAWING TITLE
BALGORES LANE
(CHALFORDE GARDENS)

DRAWING STATUS
PROPOSAL

DRAWN BY: RP	CHECKED BY:	APPROVED BY:
SCALE: 1:100	SHEET SIZE: A2 (420x594)	DATE: 23/05/13
DRAWING NUMBER: QM009-OB-001	REVISION: A	DRAFT ■ ISSUE ■

©COPYRIGHT
This drawing belongs to StreetCare Culture & Community, Traffic & Engineering Section. Neither the whole nor any part thereof may be reproduced without prior written permission.
Based upon Ordnance Survey mapping with the permission of the Controller of Her Majesty's Stationery Office © Crown copyright. Unauthorised reproduction infringes Crown copyright and may lead to prosecution or civil proceedings. London Borough of Havering 100024327

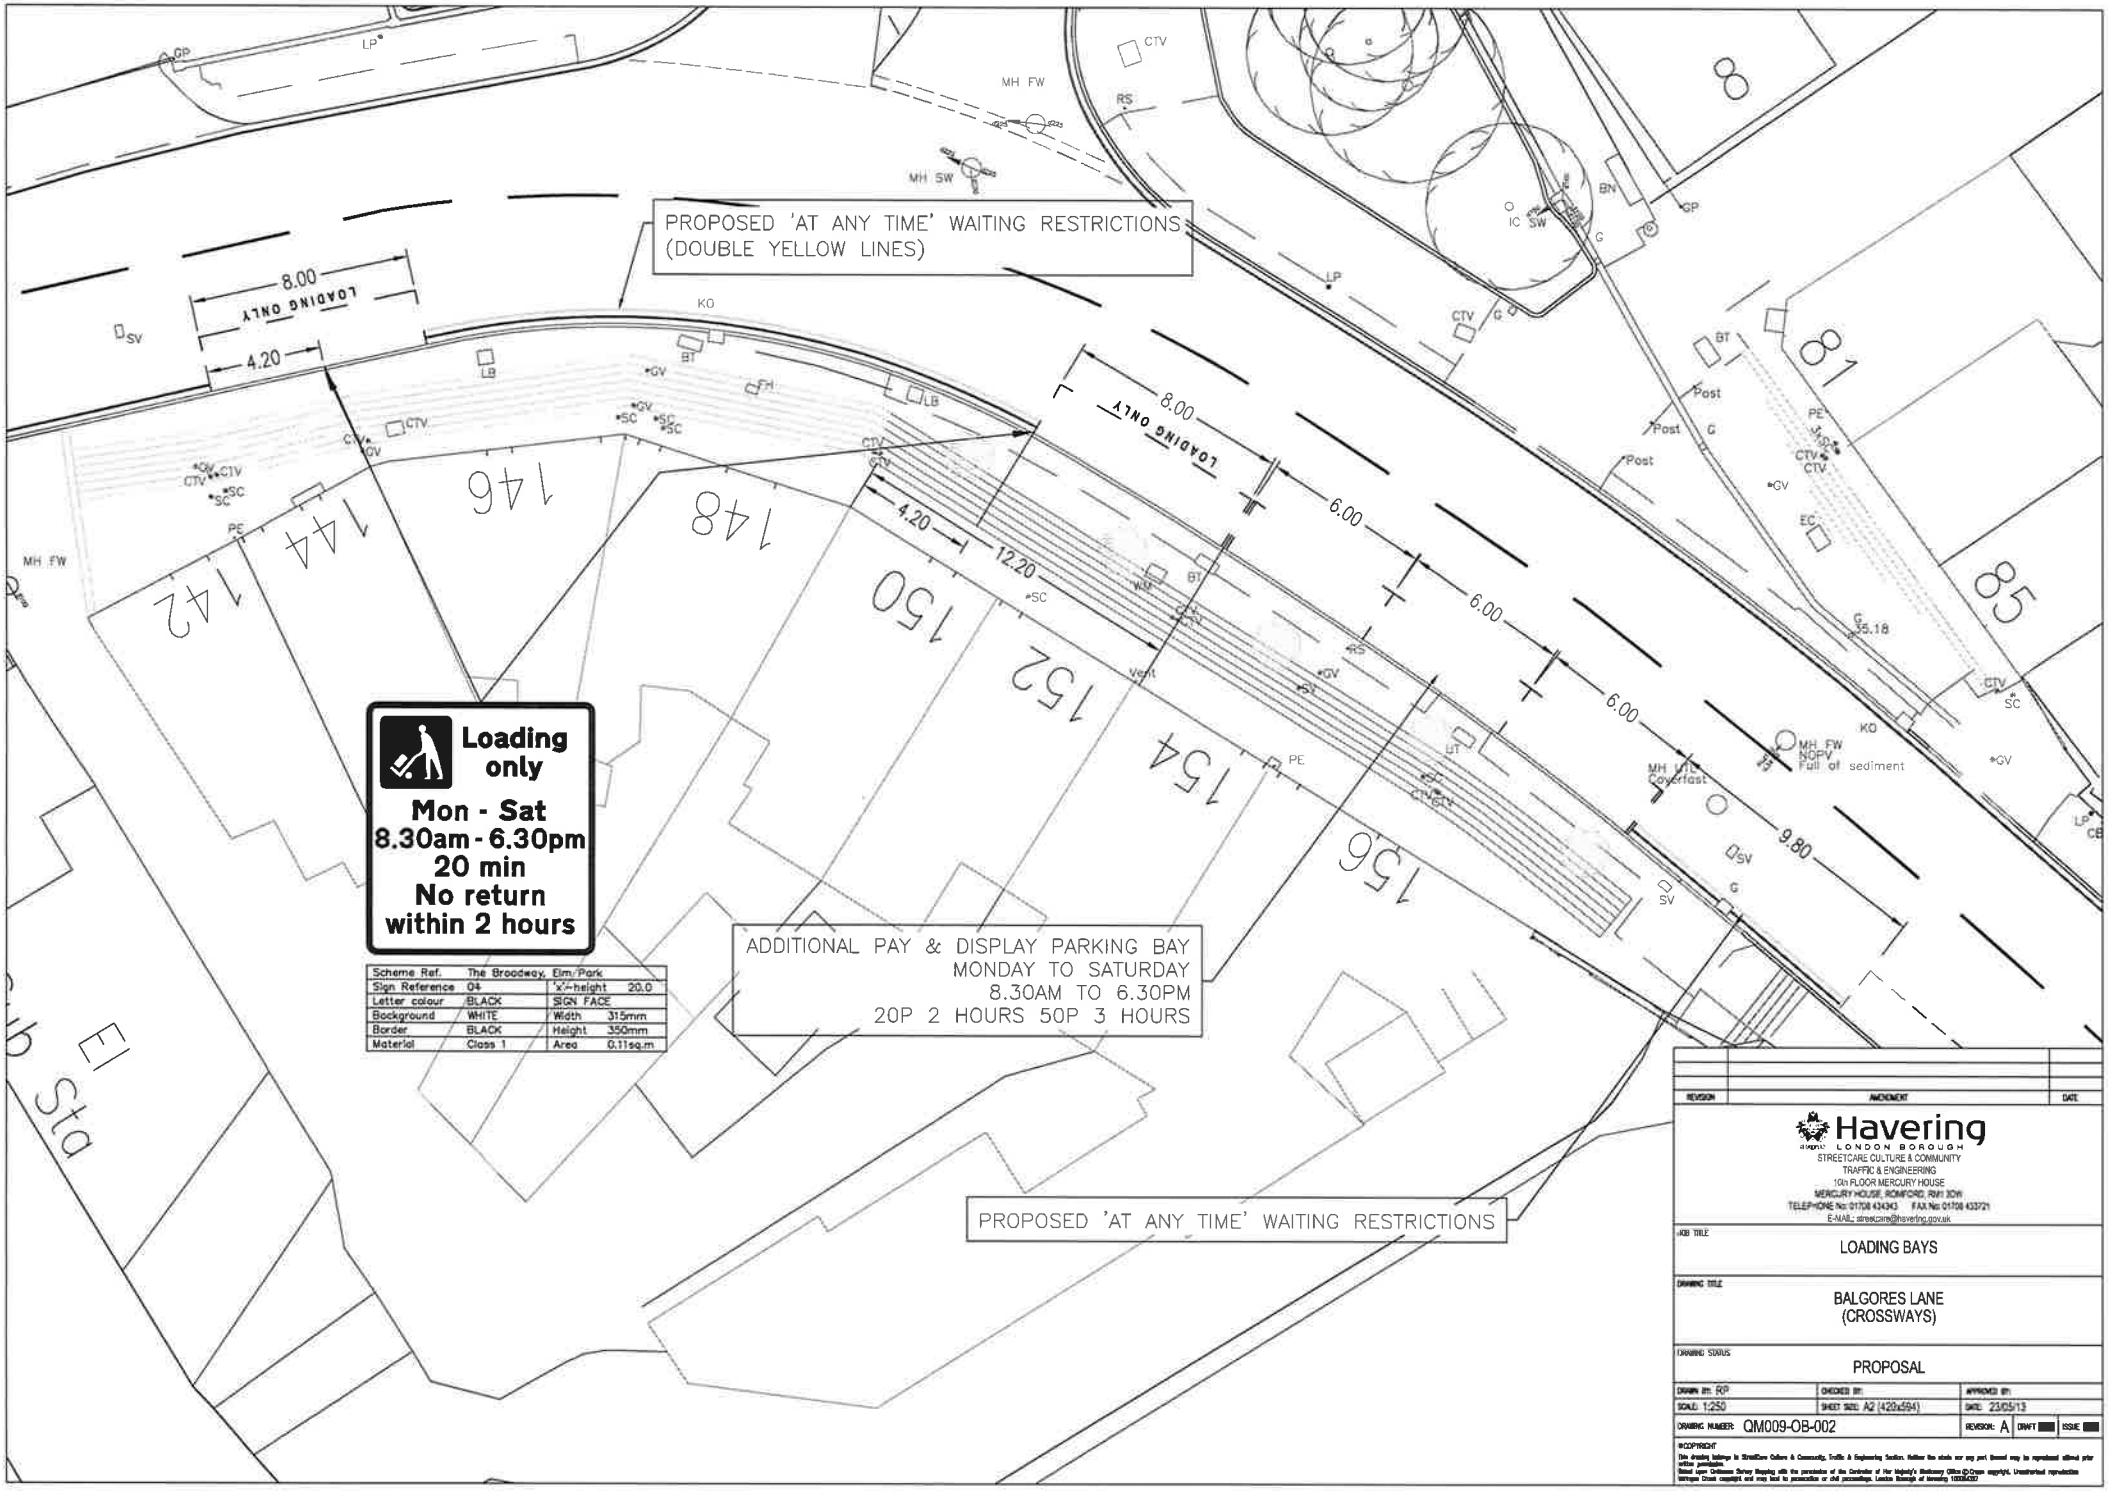

Scheme Ref.	The Broadway, Elm/Park		
Sign Reference	04	'X'-height	20.0
Letter colour	BLACK	SIGN FACE	
Background	WHITE	Width	315mm
Border	BLACK	Height	350mm
Material	Class 1	Area	0.11sq.m

REVISION	AMENDMENT	DATE

Havering
LONDON BOROUGH

STREETCARE CULTURE & COMMUNITY
TRAFFIC & ENGINEERING
10th FLOOR MERCURY HOUSE
MERCURY HOUSE, ROMFORD, RM1 3DR
TELEPHONE No: 01708 434343 FAX No: 01708 433721
E-MAIL: streetcare@havering.gov.uk

JOB TITLE
LOADING BAYS

DRAWING TITLE
BALGORES LANE
(CROSSWAYS)

DRAWING STATUS
PROPOSAL

DRAWN BY: RP	CHECKED BY:	APPROVED BY:
SCALE: 1:250	SHEET SIZE: A2 (420x594)	DATE: 23/05/13

DRAWING NUMBER: QM009-OB-002 REVISION: A DRAFT ISSUE

©COPYRIGHT
This drawing belongs to StreetCare Culture & Community, Traffic & Engineering Section. Neither the whole nor any part thereof may be reproduced without prior written permission.
Based upon Ordnance Survey Mapping with the permission of the Controller of Her Majesty's Stationery Office © Crown copyright. Unauthorised reproduction infringes Crown copyright and may lead to prosecution or civil proceedings. London Borough of Havering 100024327