
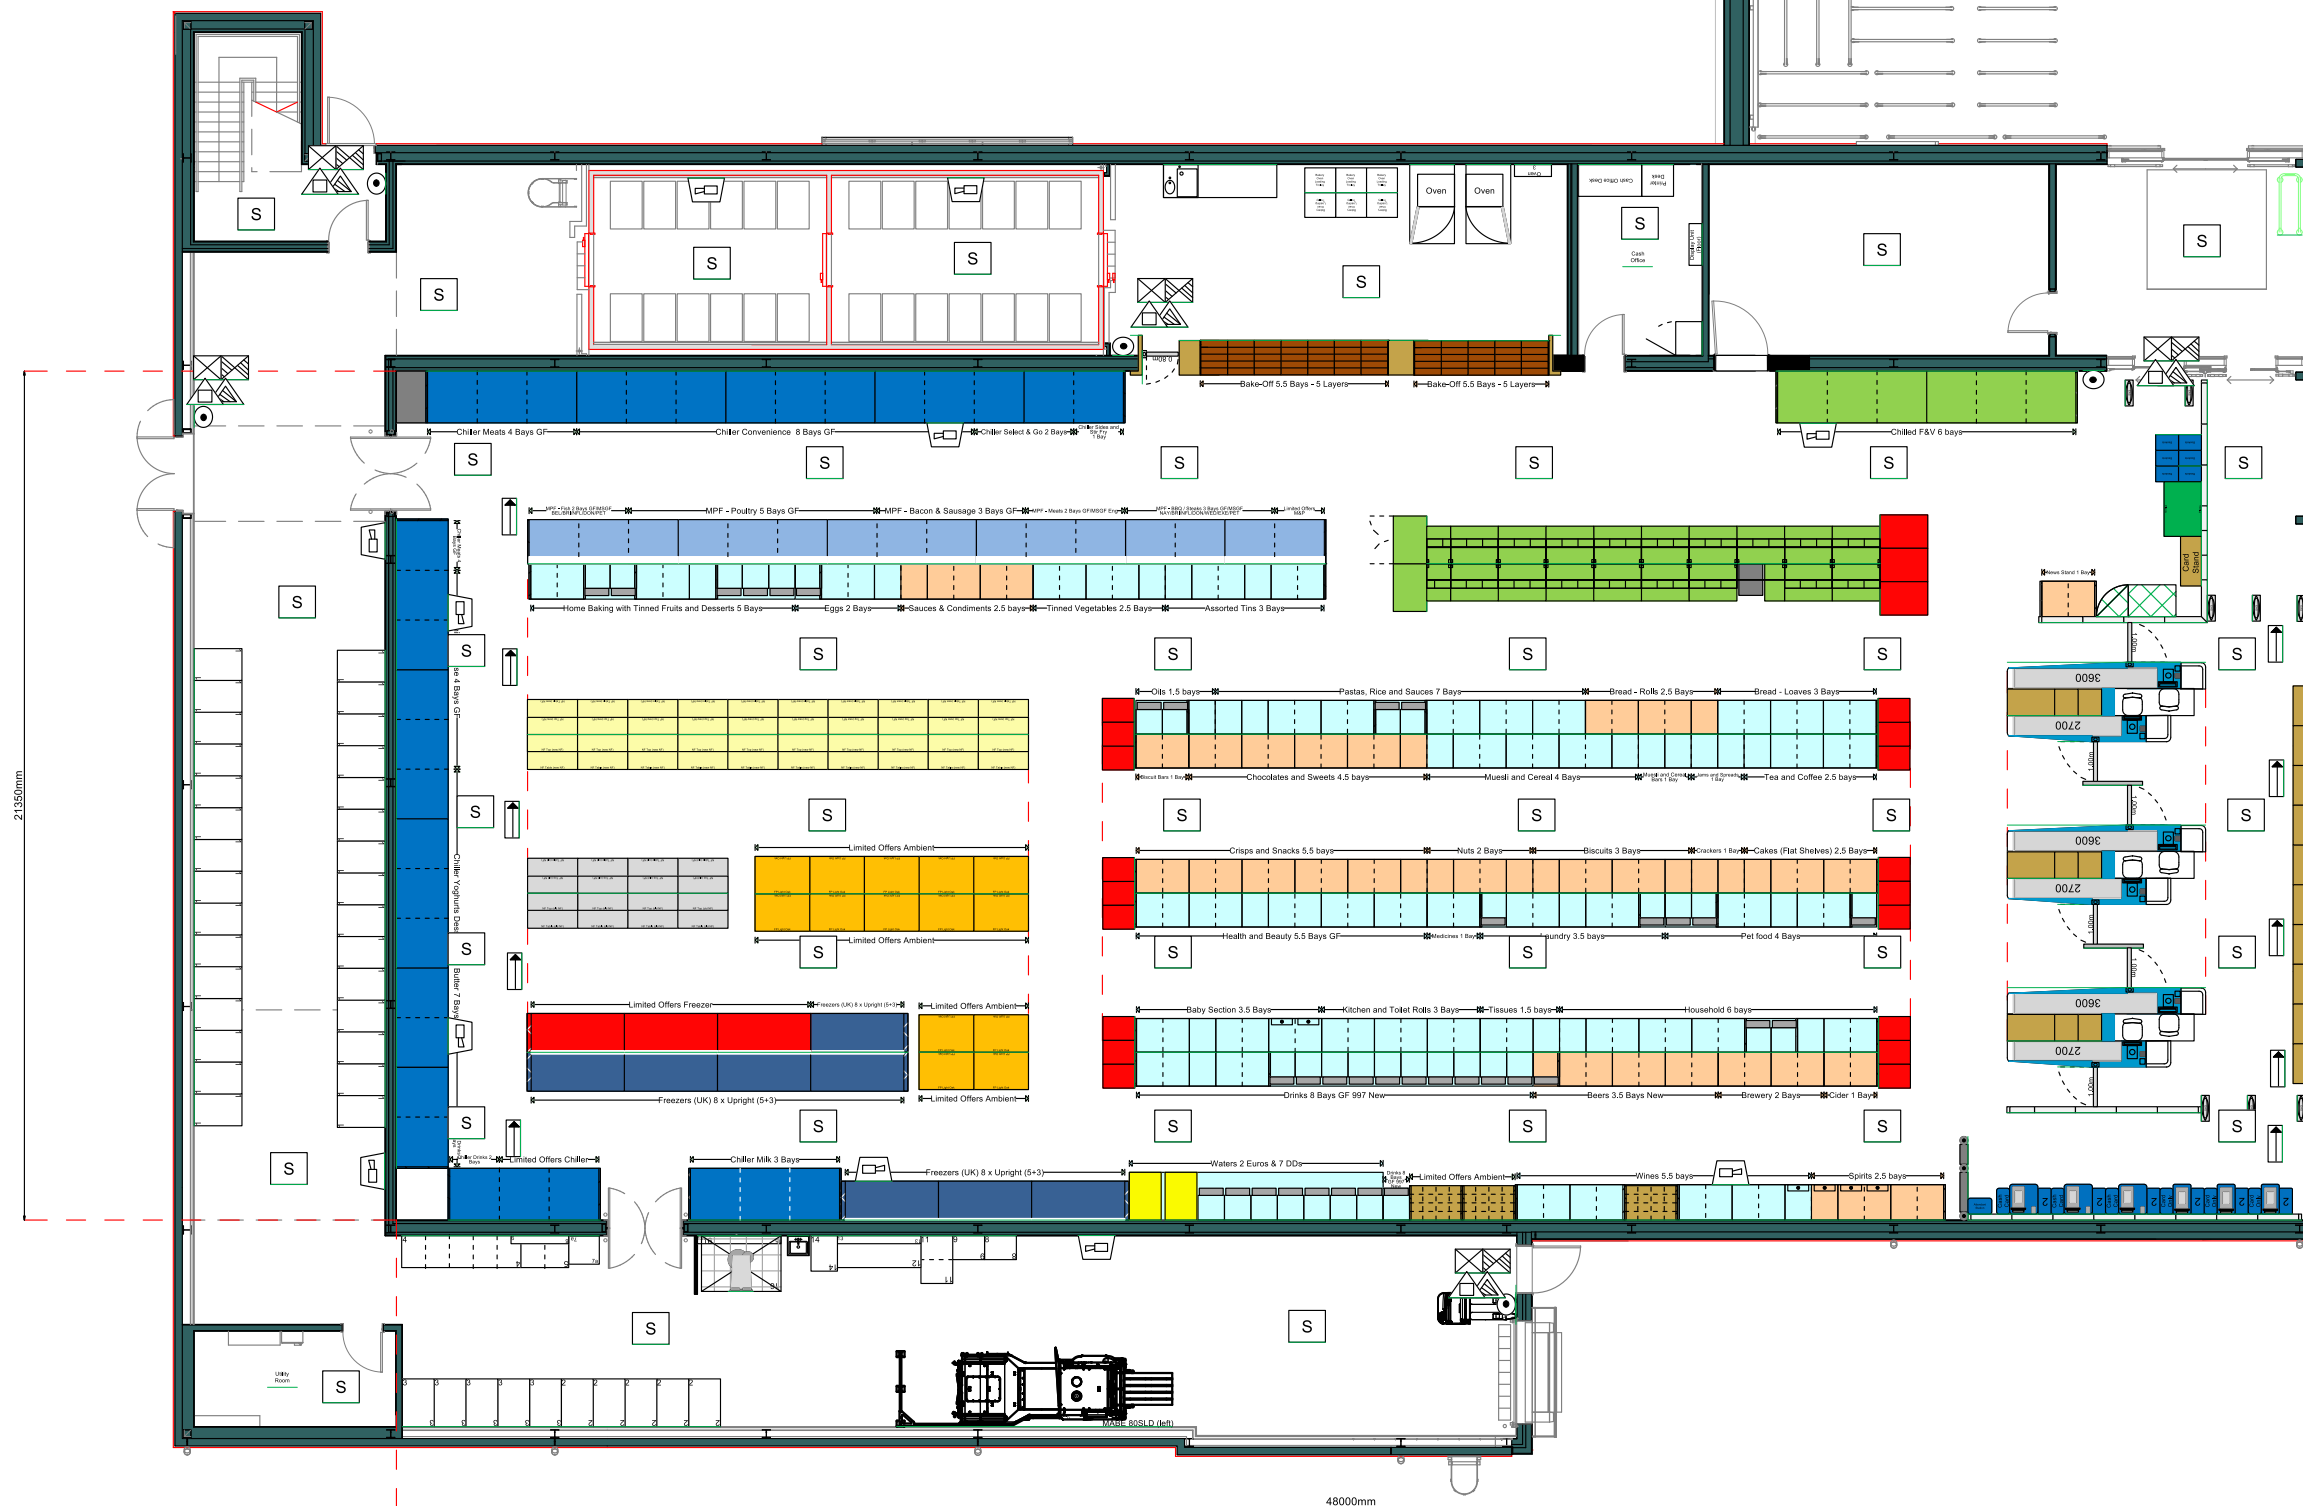


First Floor Welfare Facilities

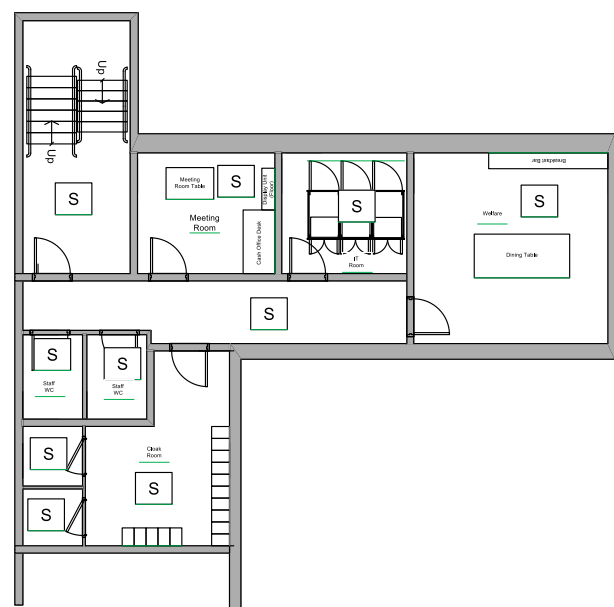

Store Number and Name :	2043 LON-Rainham
Store Size :	5 Aisle 1025sqm
Inner Length :	48.00m
Inner Width :	21.35m
Ceiling Height :	N/A

FIRE SYMBOLS			
	Portable Water Extinguisher		Portable Foam Extinguisher
	Portable CO2 Extinguisher		Portable Dry Powder Extinguisher
	Fire Blanket		Smoke Detector
	Void Smoke Detector		Smoke Detector with Sounder base
	Heat Detector		Sprinkler (water)
	Emergency Light		Emergency Exit Illuminated Sign
	Call Point		Warning Device Bell
	Warning Device Sounder		Warning Device Visual
	Optical Fire Detection		Fire Exit Directional Signage
	Fire Control Panel		Fire Exit
All Fire Exits Have A Push Bar with Fire Exit & Fire Notice Action Signage			
Scale 1:100			

Scale 1:100